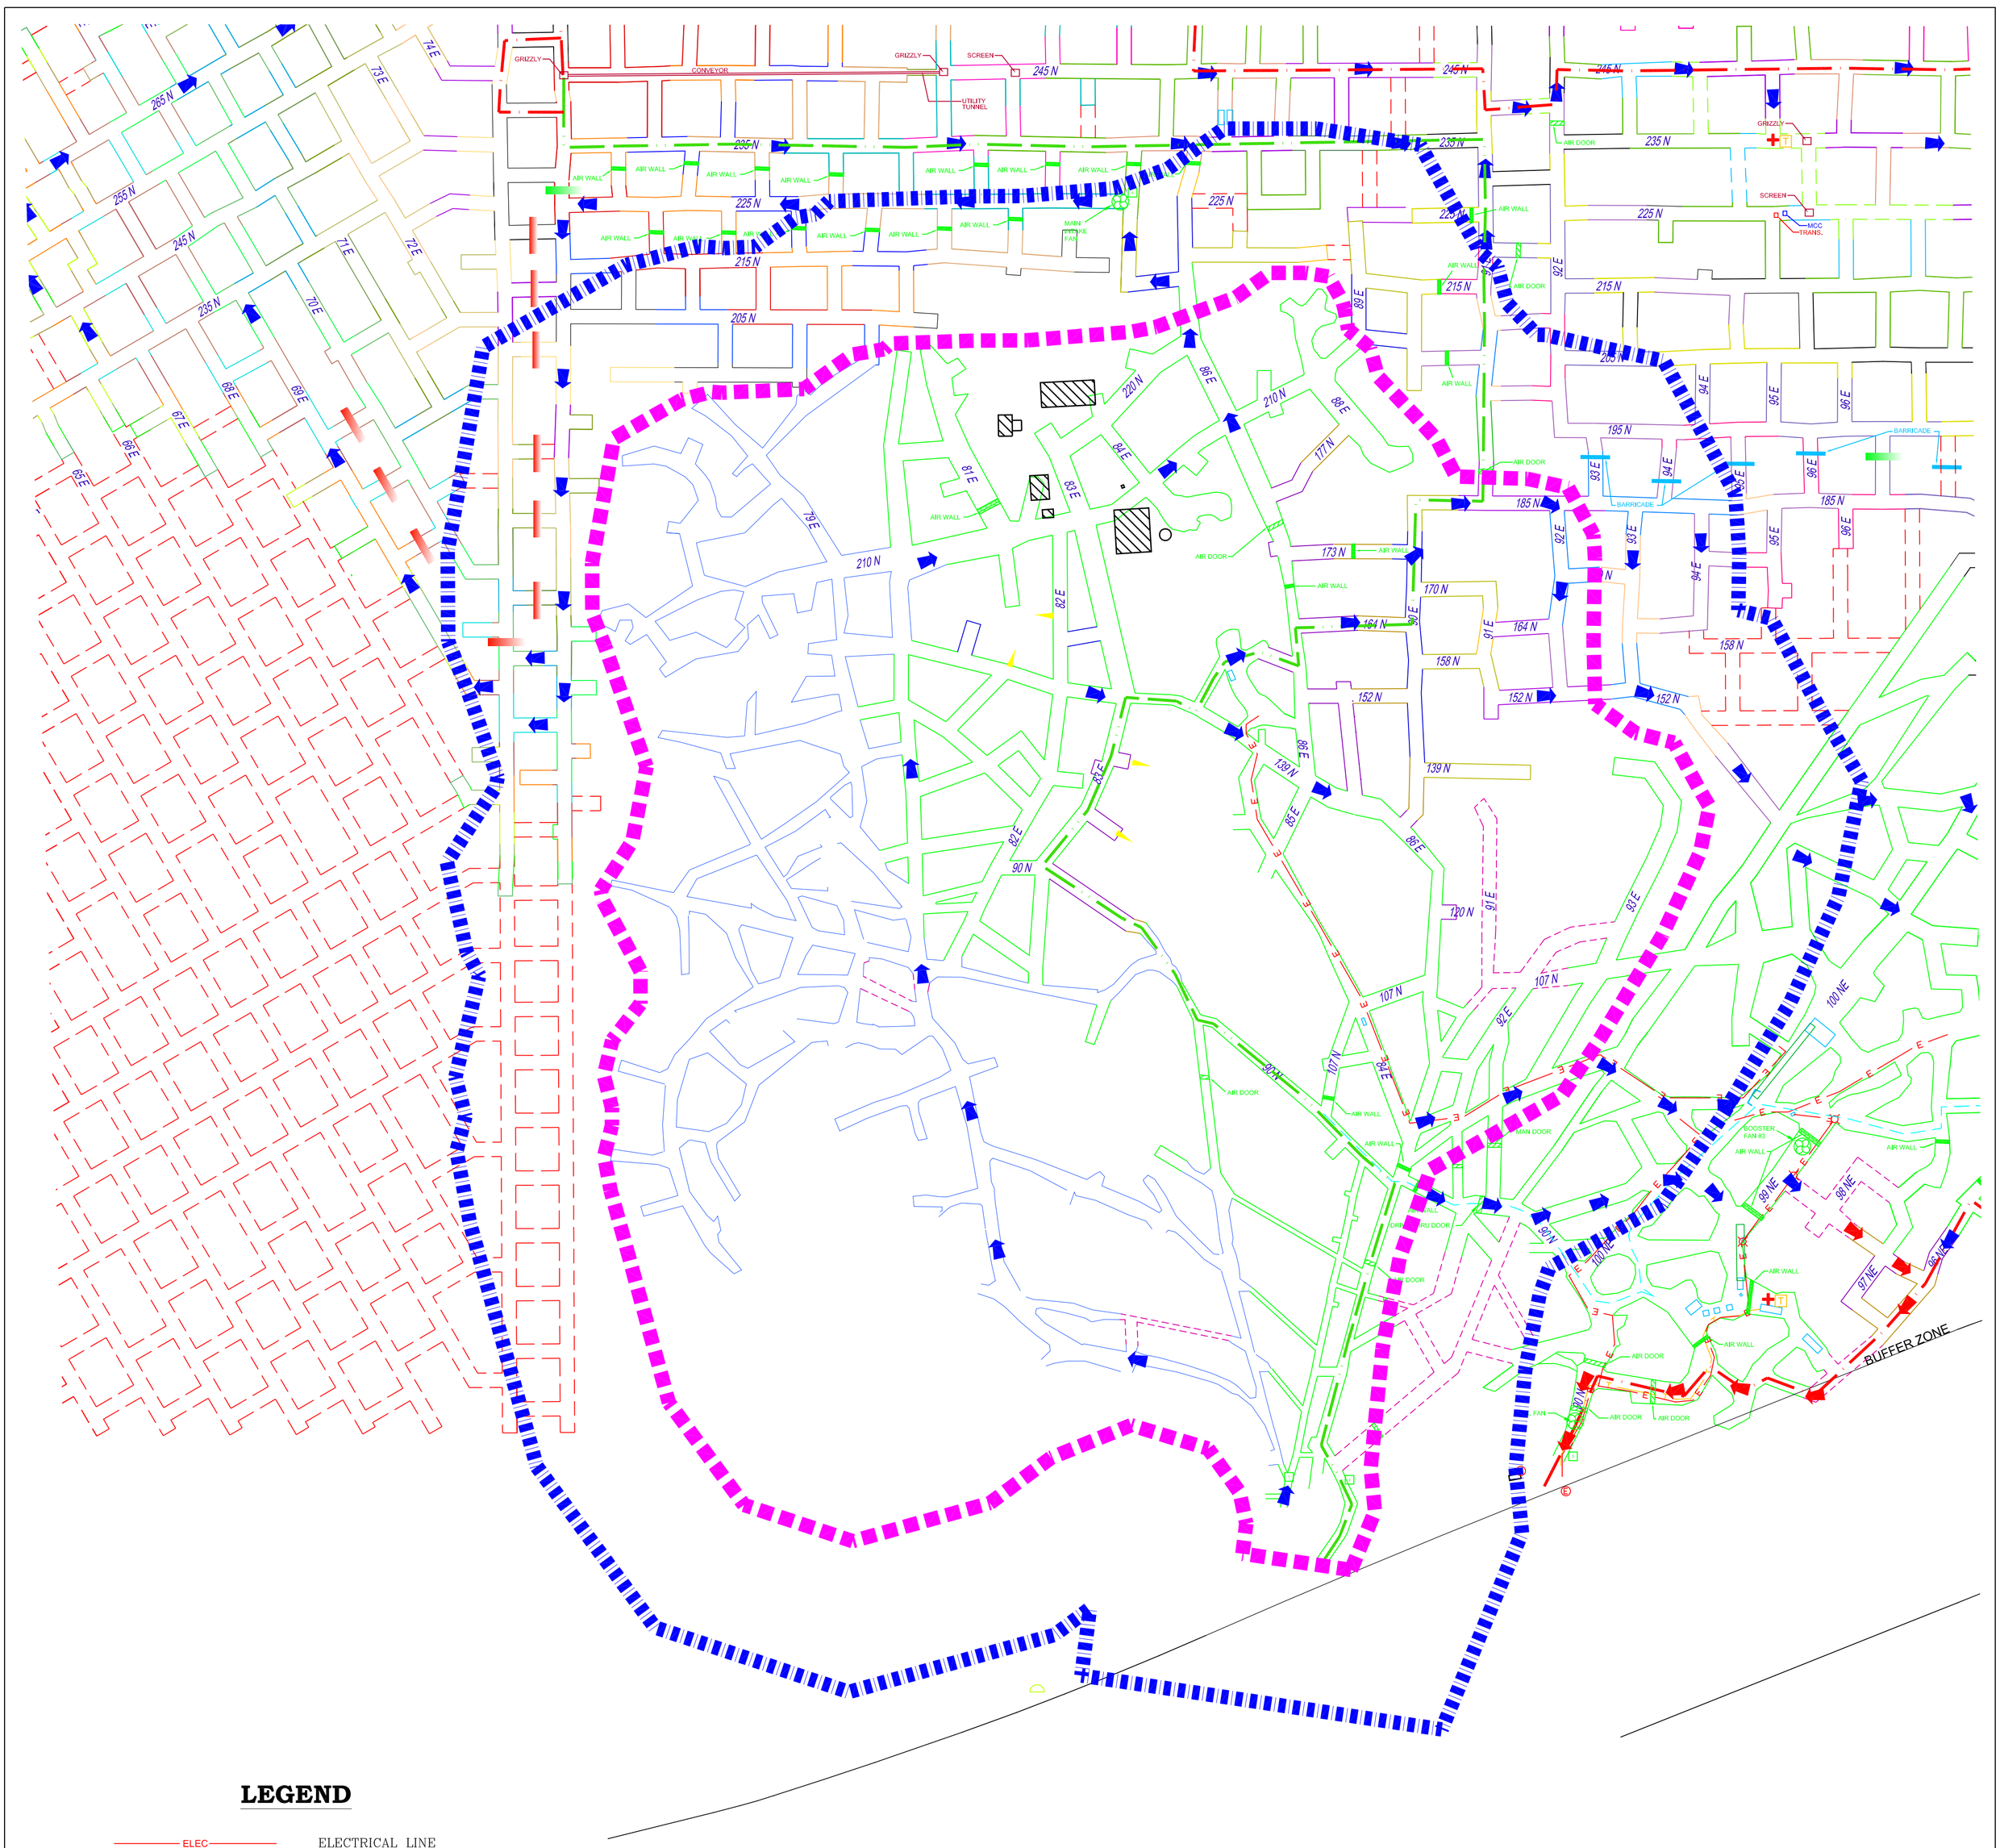

LEGEND

- ELECTRICAL LINE
- WATER LINE
- FIBER OPTIC LINE
- MAIN ESCAPE ROUTE
- SECONDARY ESCAPE ROUTE
- FIRST AID
- ELECTRIC SUBSTATION
- ELECTRICAL BOX
- TELEPHONE
- SURFACE CONTROL MONUMENT
- FRESH AIR FLOW
- EXHAUST AIR FLOW
- AIR STOPPINGS
- AIR STOPPINGS WITH DOORS
- BERM
- ABANDONED AREA
- BAT HIBERNACULUM
- BAT HIBERNACULUM BUFFER

0' 150' 300' 450'

N W E S

SHEET NO. A-1

PROJECT NO.	CAD FILE	SURVEYED BY	DRAWN BY	APPROVED BY
17-0504	17-0504.dwg	TMH	TMH	
DATE	CRD FILE	SURVEY DATE	CHECKED BY	SCALE
6/14/2017	17-0504.crd	6/1/2017	TMH	1"=150'

NO.	DATE	REVISIONS	BY

WISCONSIN INDUSRIAL SAND COMPANY, LLC
A DIVISION OF FAIRMOUNTSANTROL
BAY CITY, WISCONSIN
BAT HIBERNACULUM DETAIL

HEALY LAND SURVEYING
Healy Land Surveying
P.O. Box 221
Niagara, WI 54151
Phone:715-548-0566
info@healysurveying.com