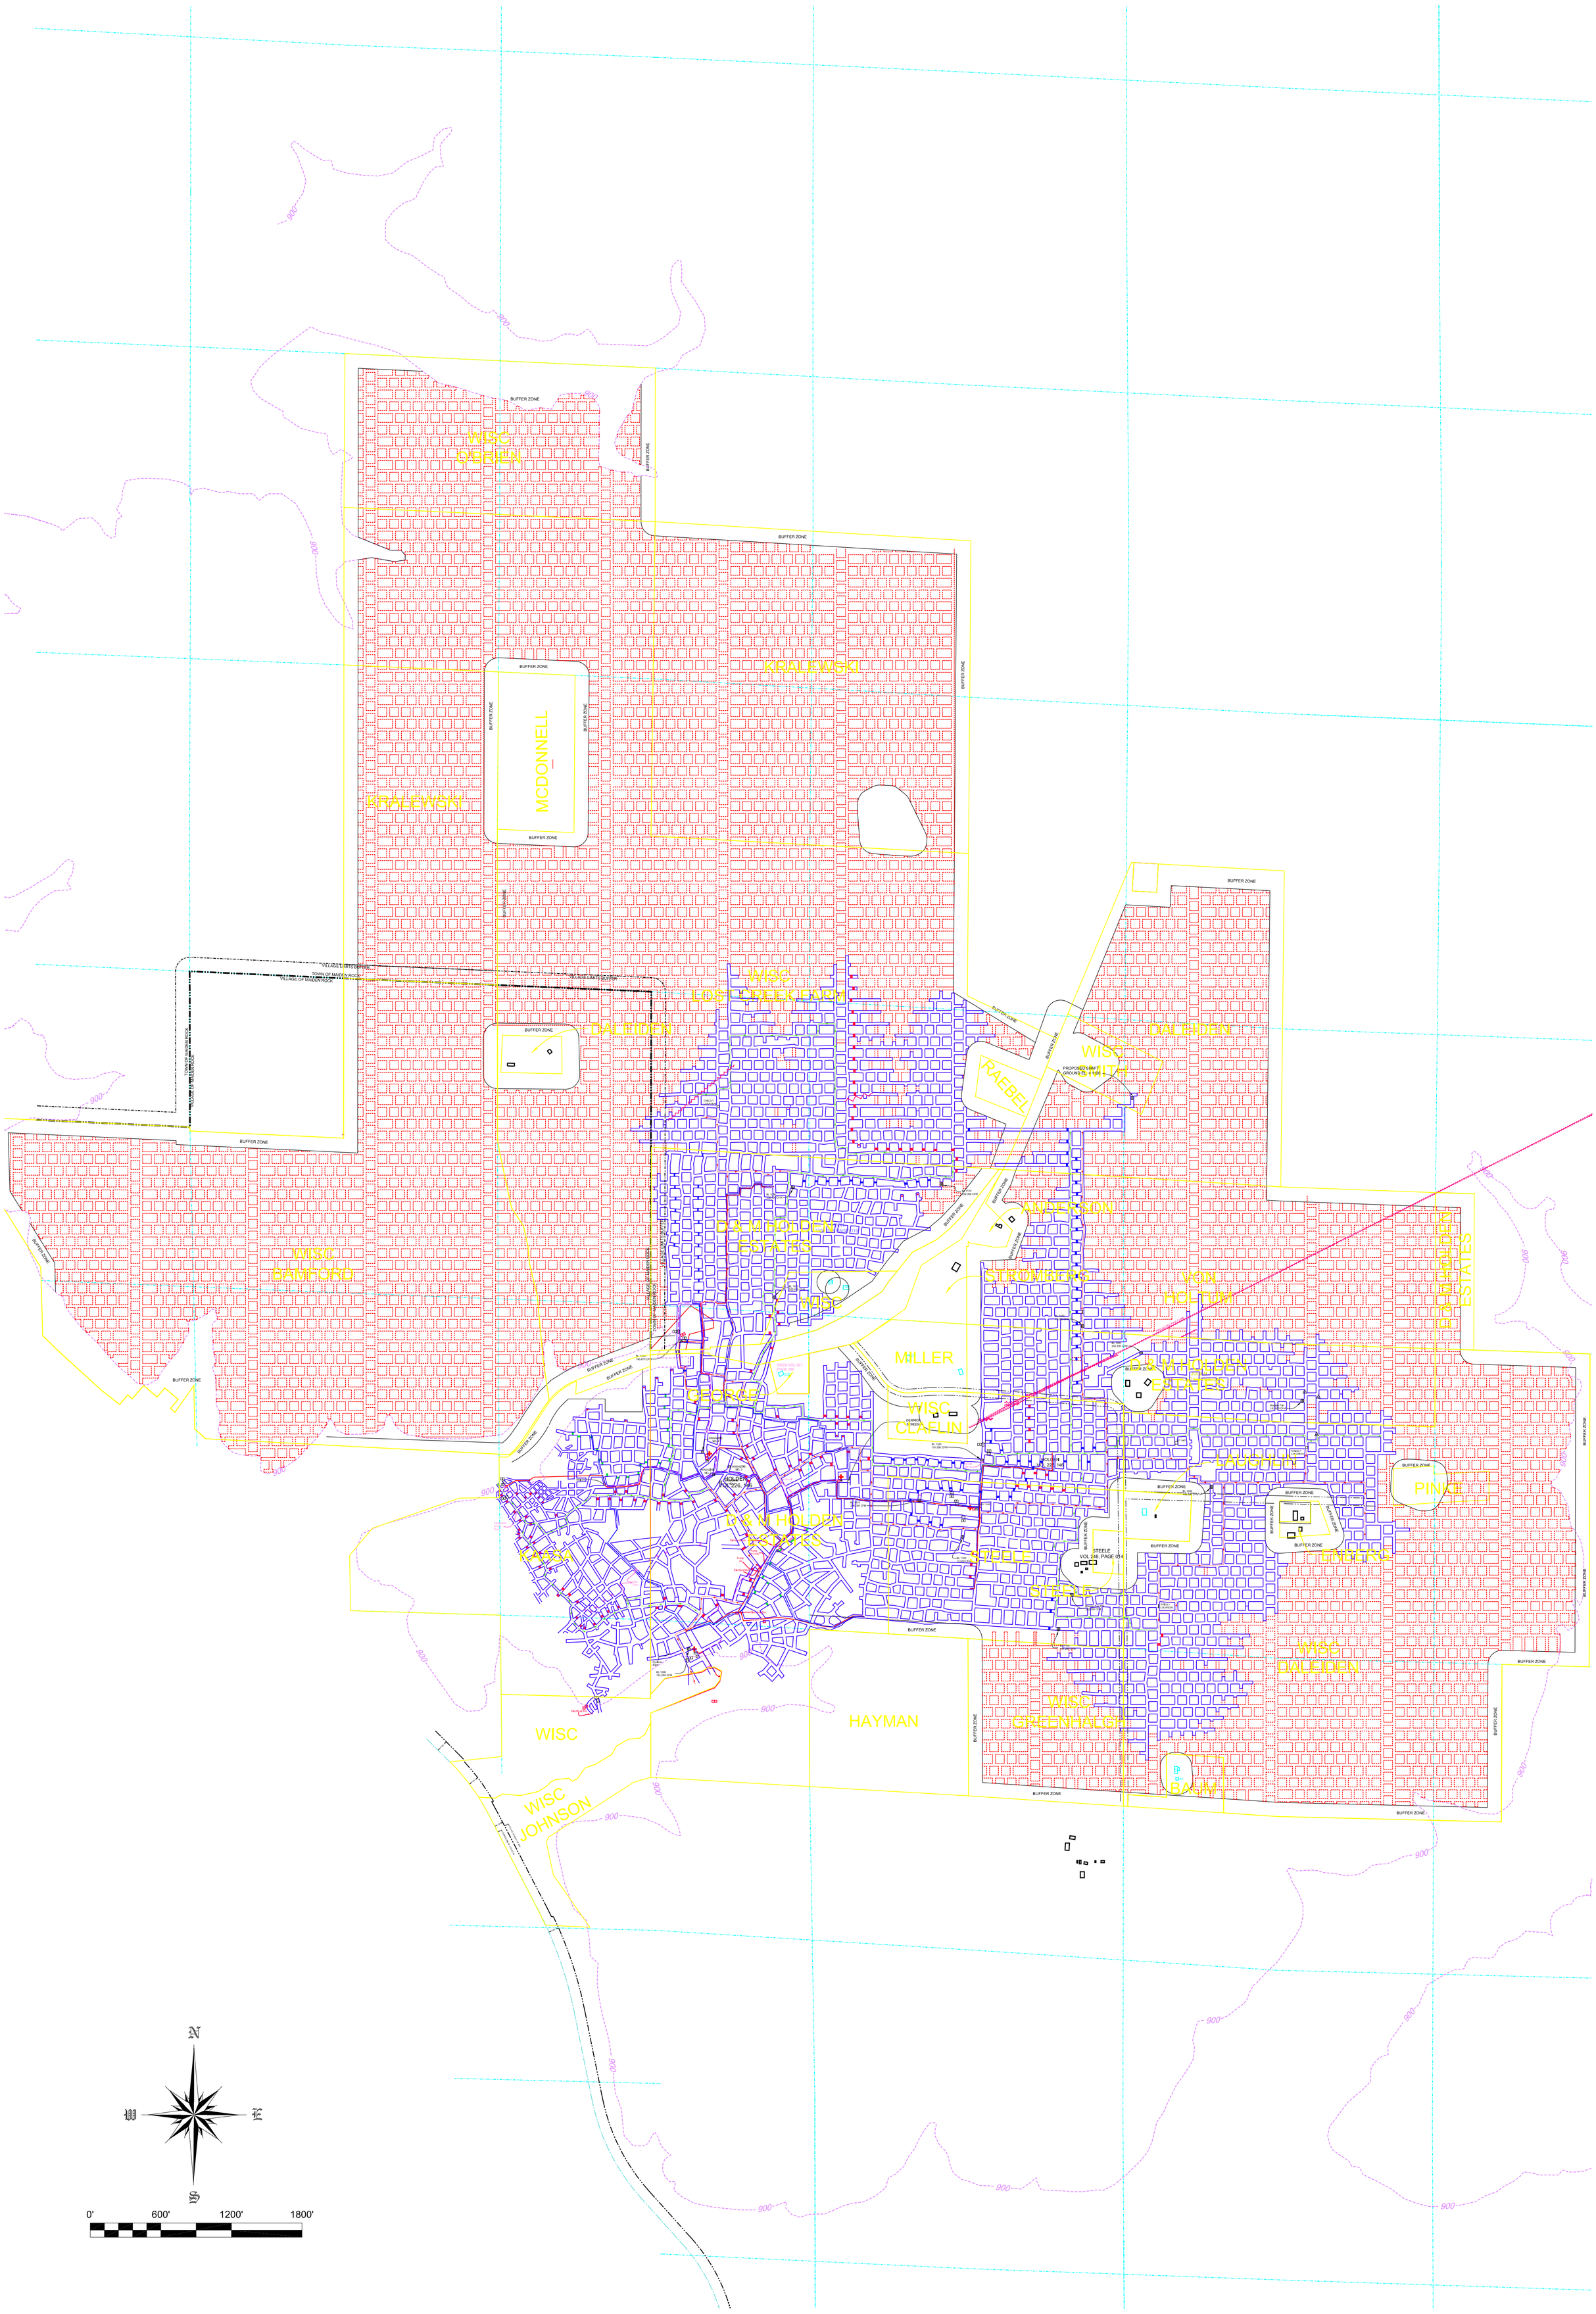

PROJECT NO.	CAD FILE	SURVEYED BY	DRAWN BY	APPROVED BY
17-0491	17-0491J	TMH	TMH	
DATE	CRD FILE	SURVEY DATE	CHECKED BY	SCALE
3/8/2017	17-0491	3/2/2017	TMH	1"=600'

NO.	DATE	REVISIONS	BY
2	3/16/2017	AIR WALLS	TMH
1	3/13/2017	AIRFLOW, ESCAPES, REMOVE GRIZZLY	TMH

SHEET NO. C-1

WISCONSIN INDUSRIAL SAND COMPANY, LLC
A DIVISION OF FAIRMOUNTSANTROL
MAIDEN ROCK, WISCONSIN
RESERVES MAP

HEALY LAND SURVEYING
Healy Land Surveying
P.O. Box 221
Niagara, WI 54151
Phone:715-548-0566
info@healysurveying.com