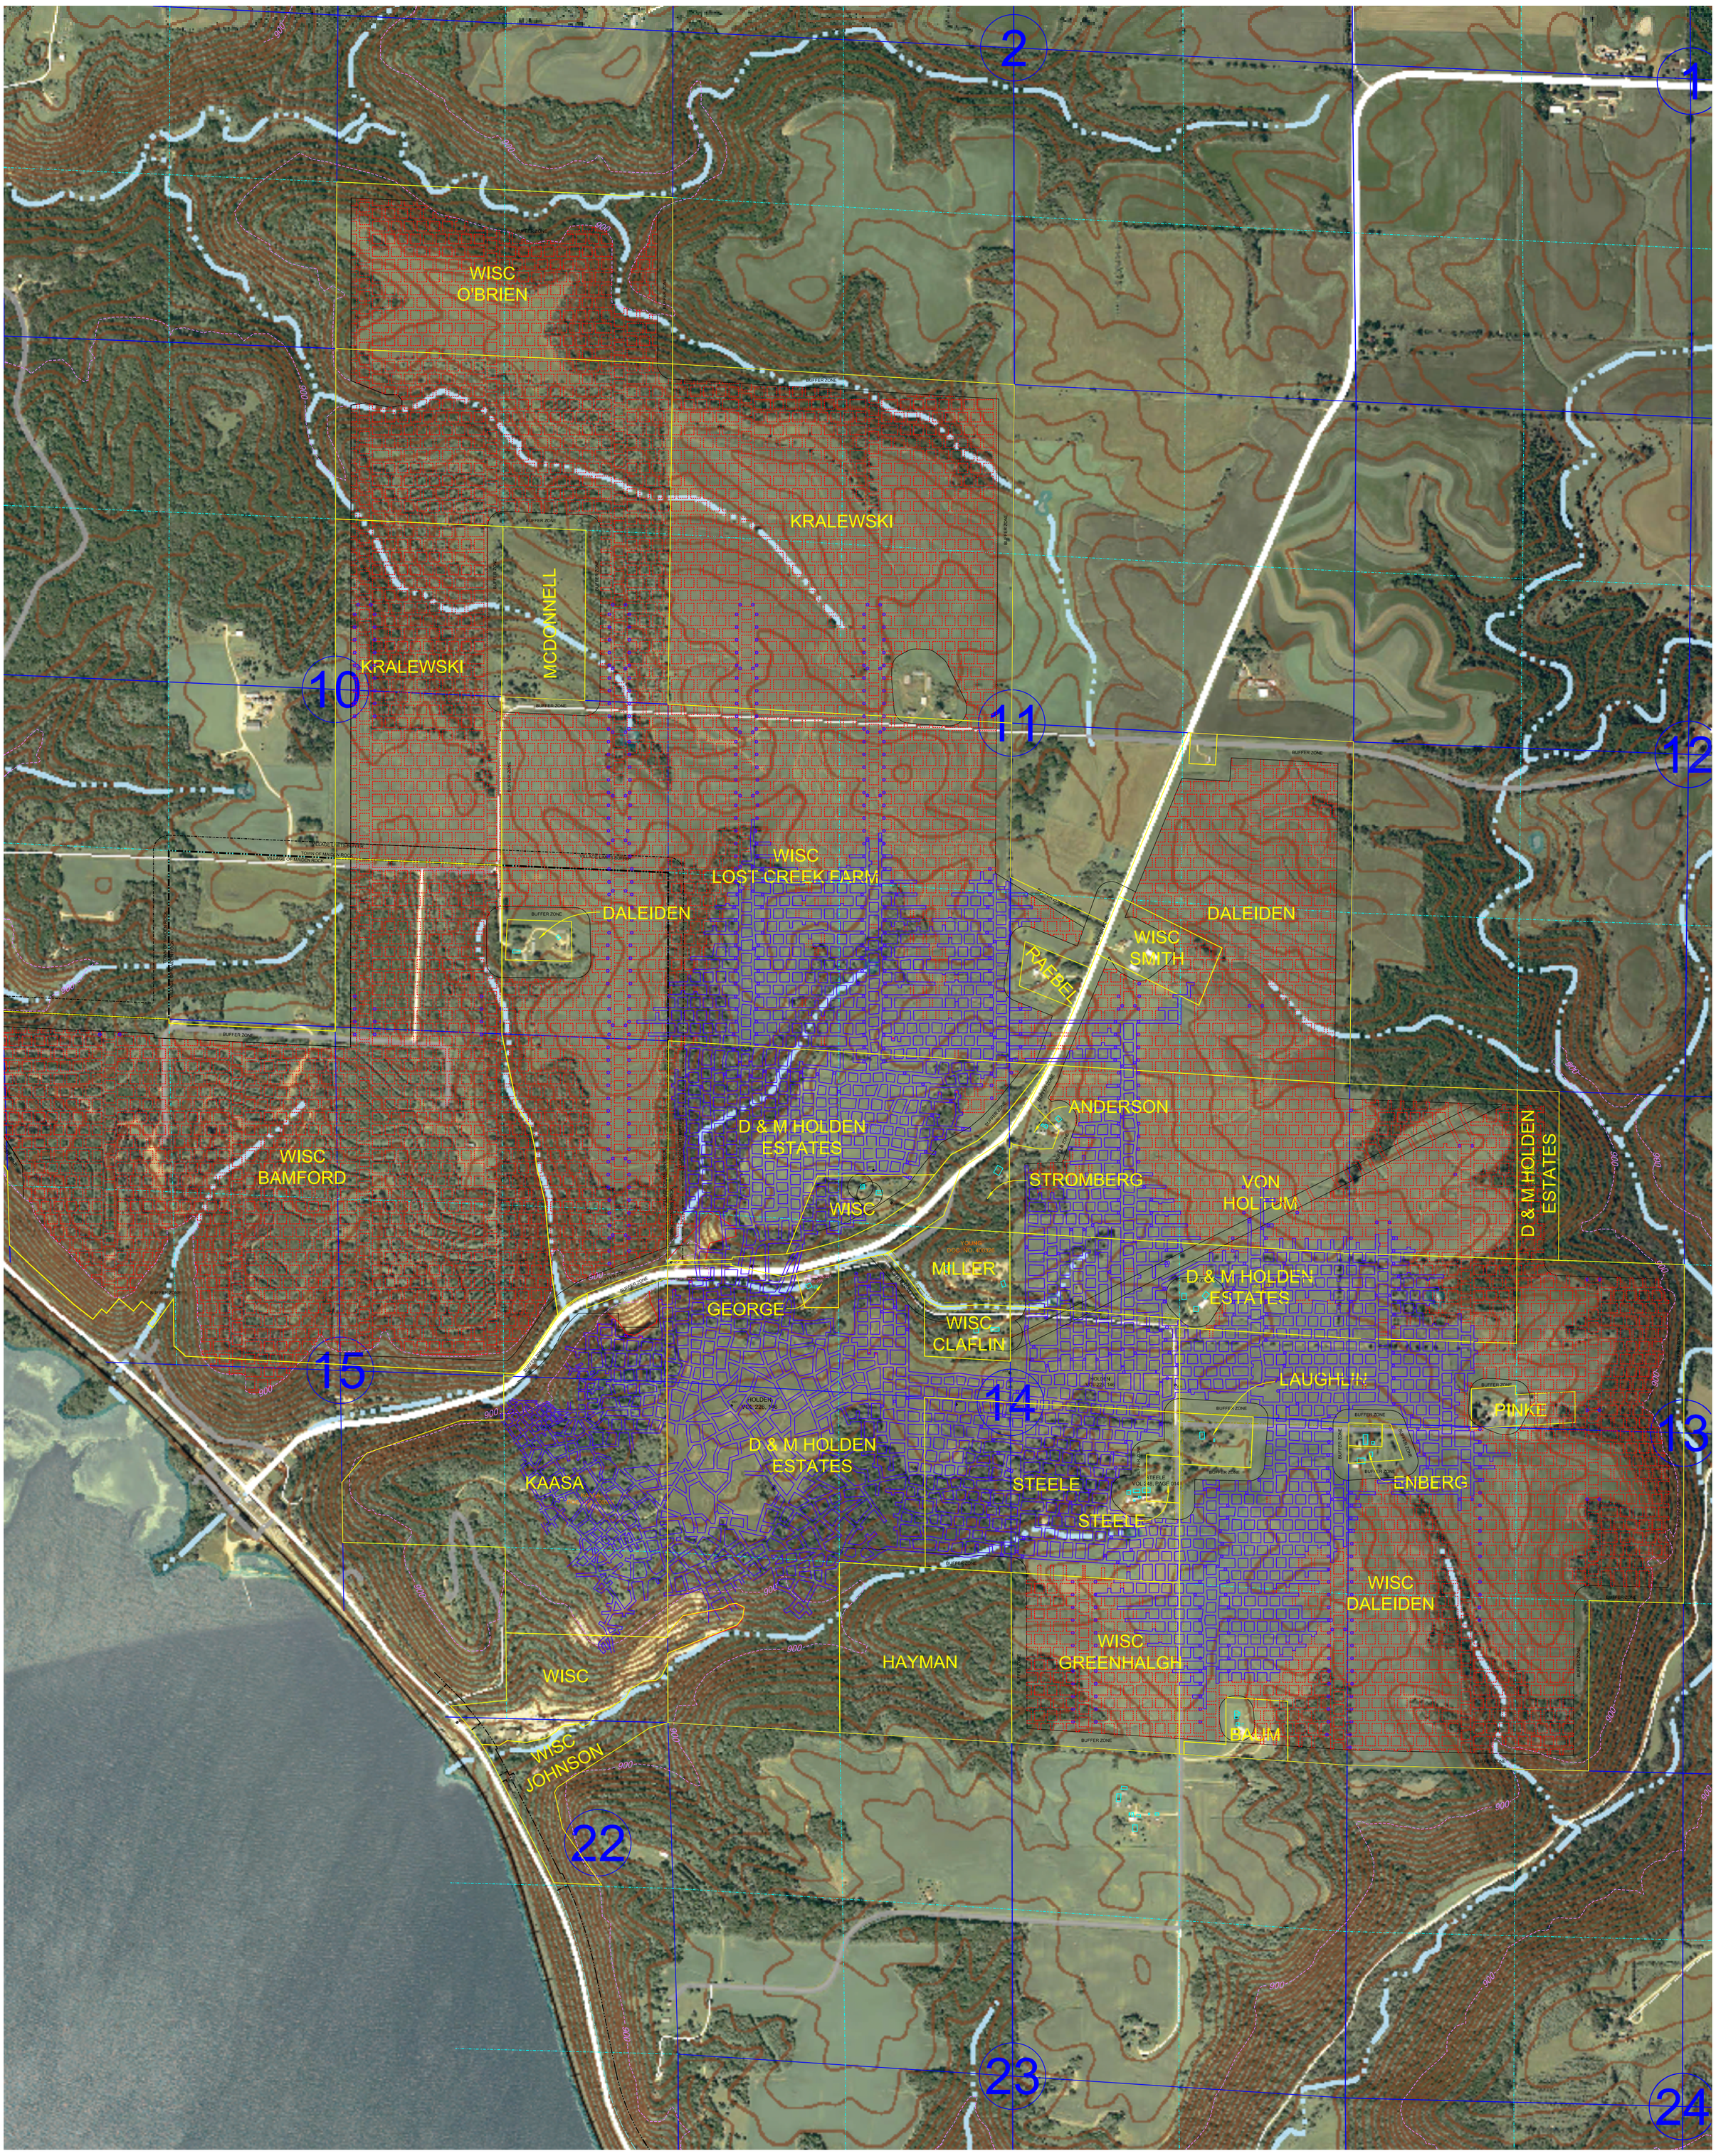

SHEET NO.	PROJECT NO.	CAD FILE	SURVEYED BY	DRAWN BY	APPROVED BY
D-2	17-0512	17-0512.dwg	TMH	TMH	
	DATE	CRD FILE	SURVEY DATE	CHECKED BY	SCALE
	6/30/2017	17-0512.crd	6/28/2017	TMH	1"=600'

NO.	DATE	REVISIONS	BY

WISCONSIN INDUSRIAL SAND COMPANY, LLC
A DIVISION OF FAIRMOUNTSANTROL
MAIDEN ROCK, WISCONSIN
OWNERSHIP MAP / USGS MAP OVERLAY

HEALY LAND SURVEYING
Healy Land Surveying
P.O. Box 221
Niagara, WI 54151
Phone:715-548-0566
info@healysurveying.com