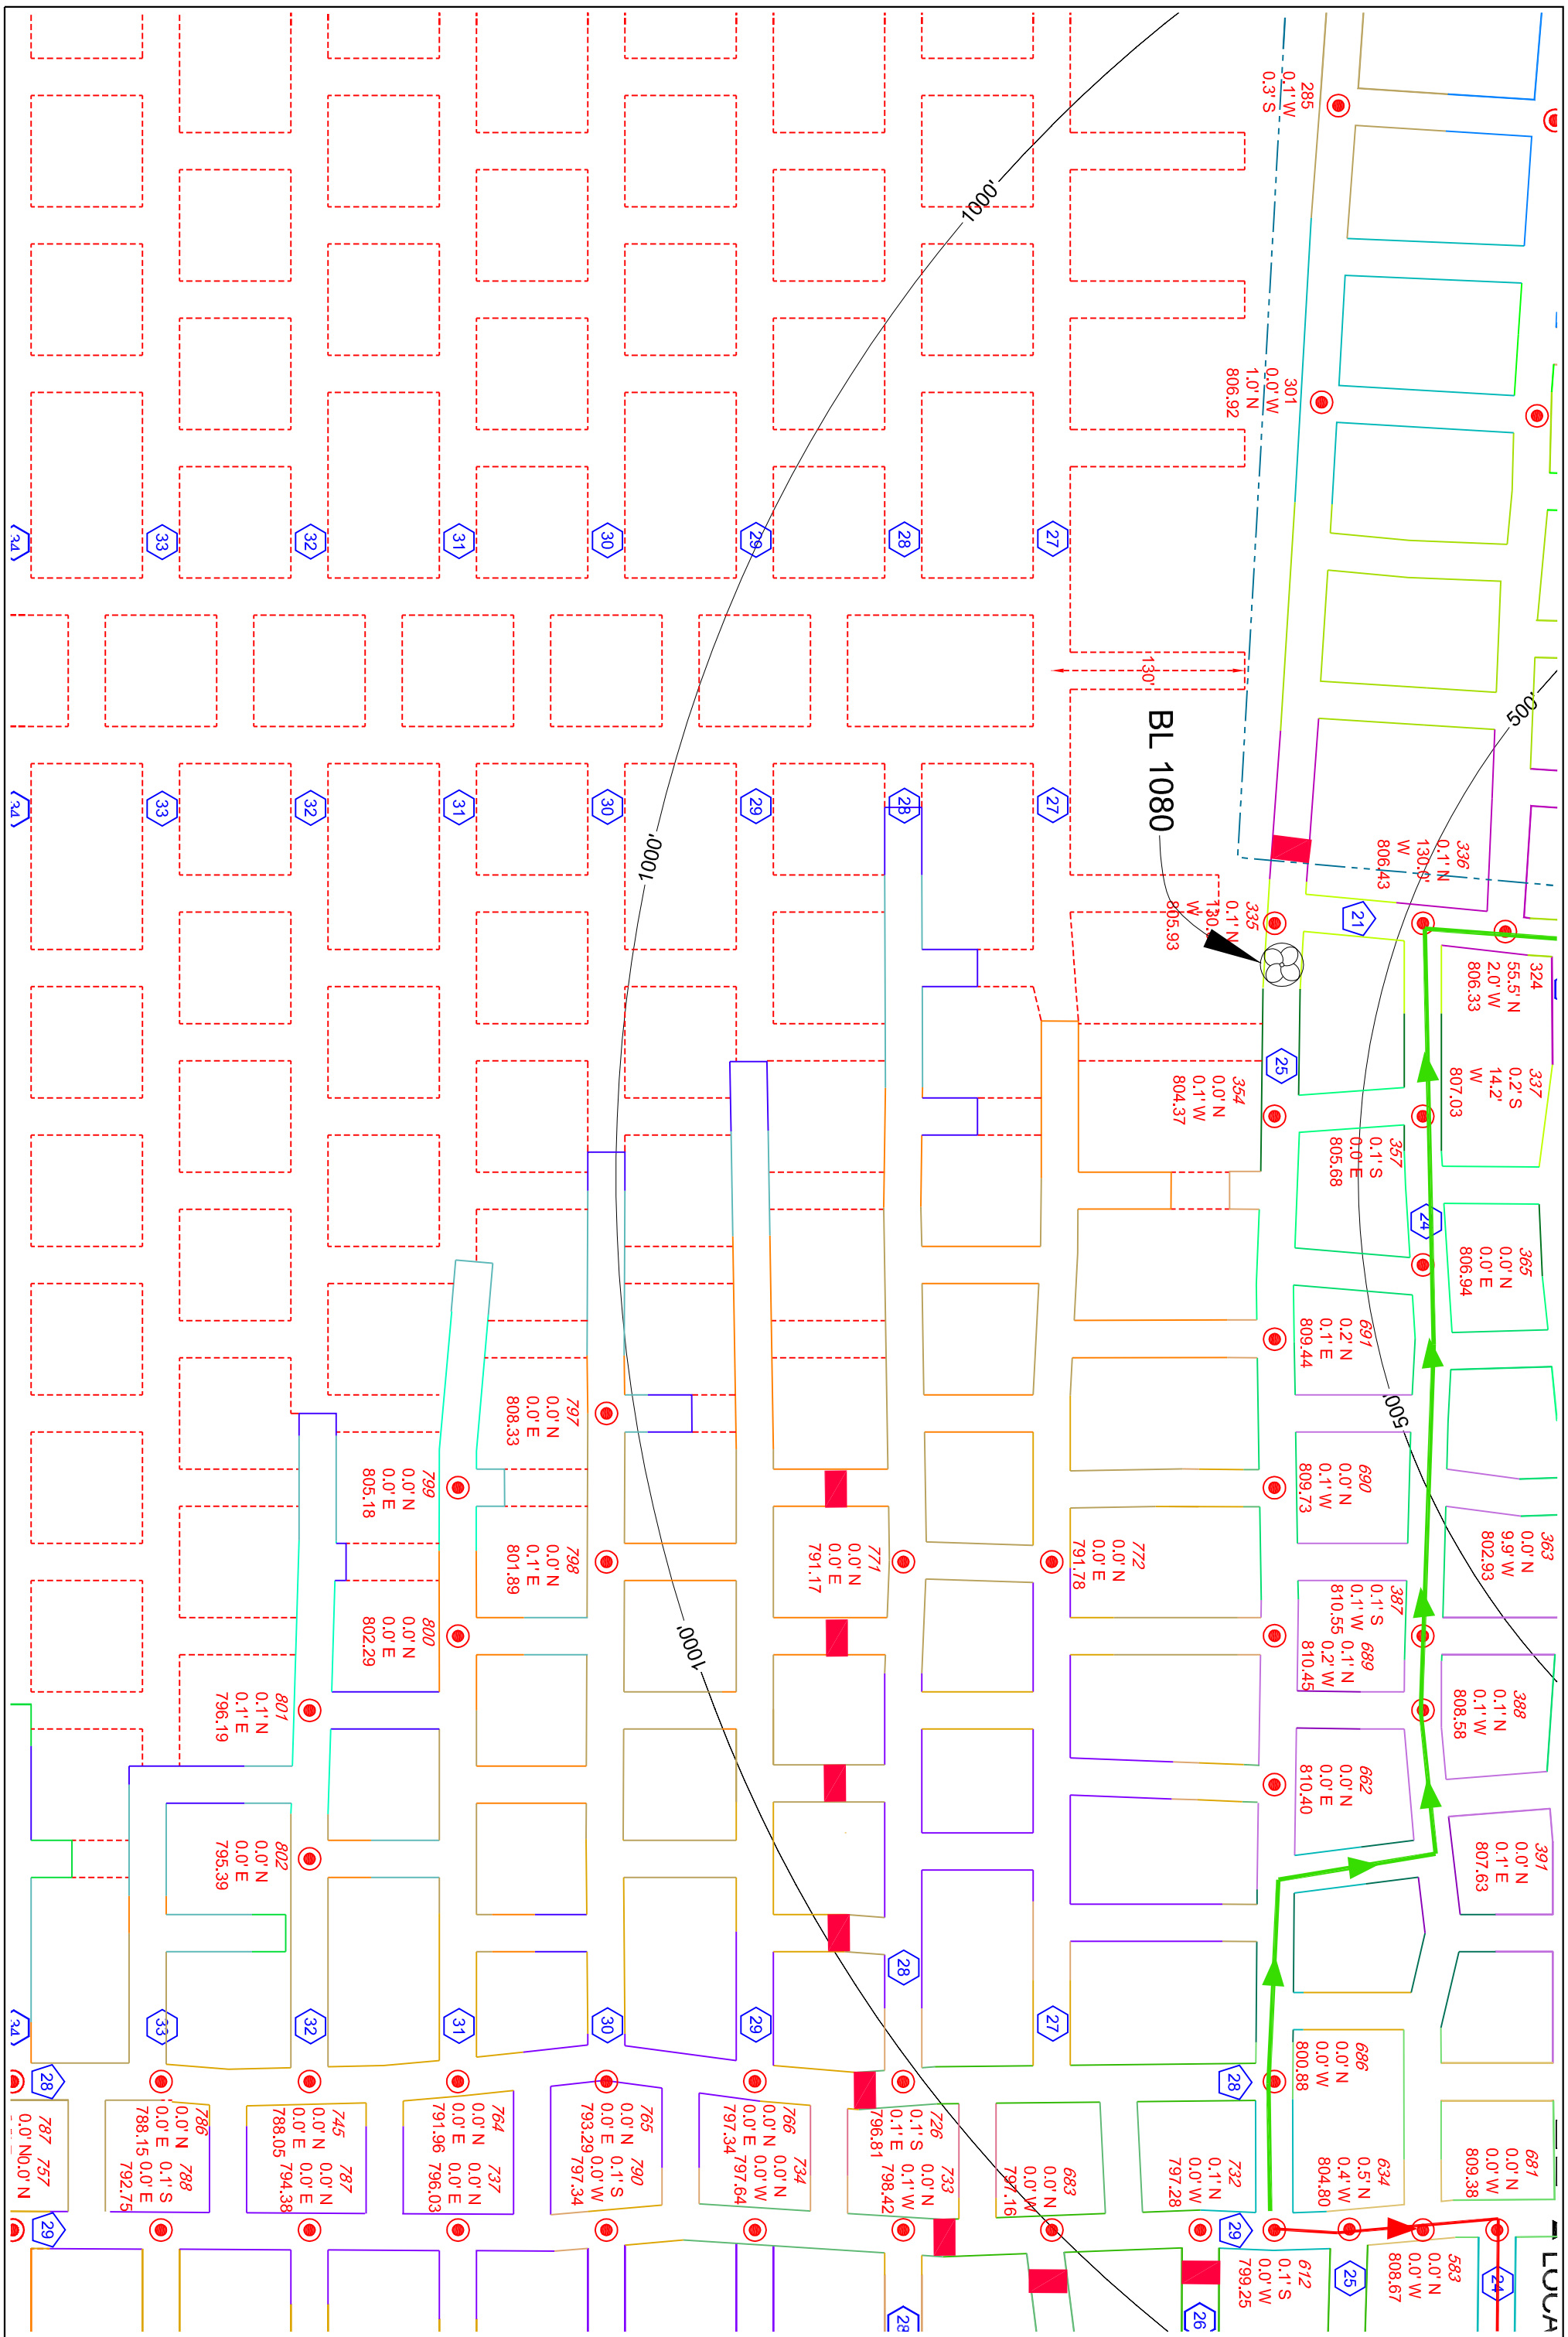

PROJECT NO.	CAD FILE	SURVEYED BY	DRAWN BY	APPROVED BY
17-0512	17-0512	TMH	TMH	
DATE	CRD FILE	SURVEY DATE	CHECKED BY	SCALE
6/30/2017	17-0512	6/28/2017	TMH	1"=100'

NO.	DATE	REVISIONS	BY

SHEET NO. J-6G

WISCONSIN INDUSRIAL SAND COMPANY, LLC
A DIVISION OF FAIRMOUNTSANTROL
MAIDEN ROCK, WISCONSIN
CONTROL POINT DETAIL MAP

HEALY LAND SURVEYING
Healy Land Surveying
P.O. Box 221
Niagara, WI 54151
Phone:715-548-0566
Info@healysurveying.com