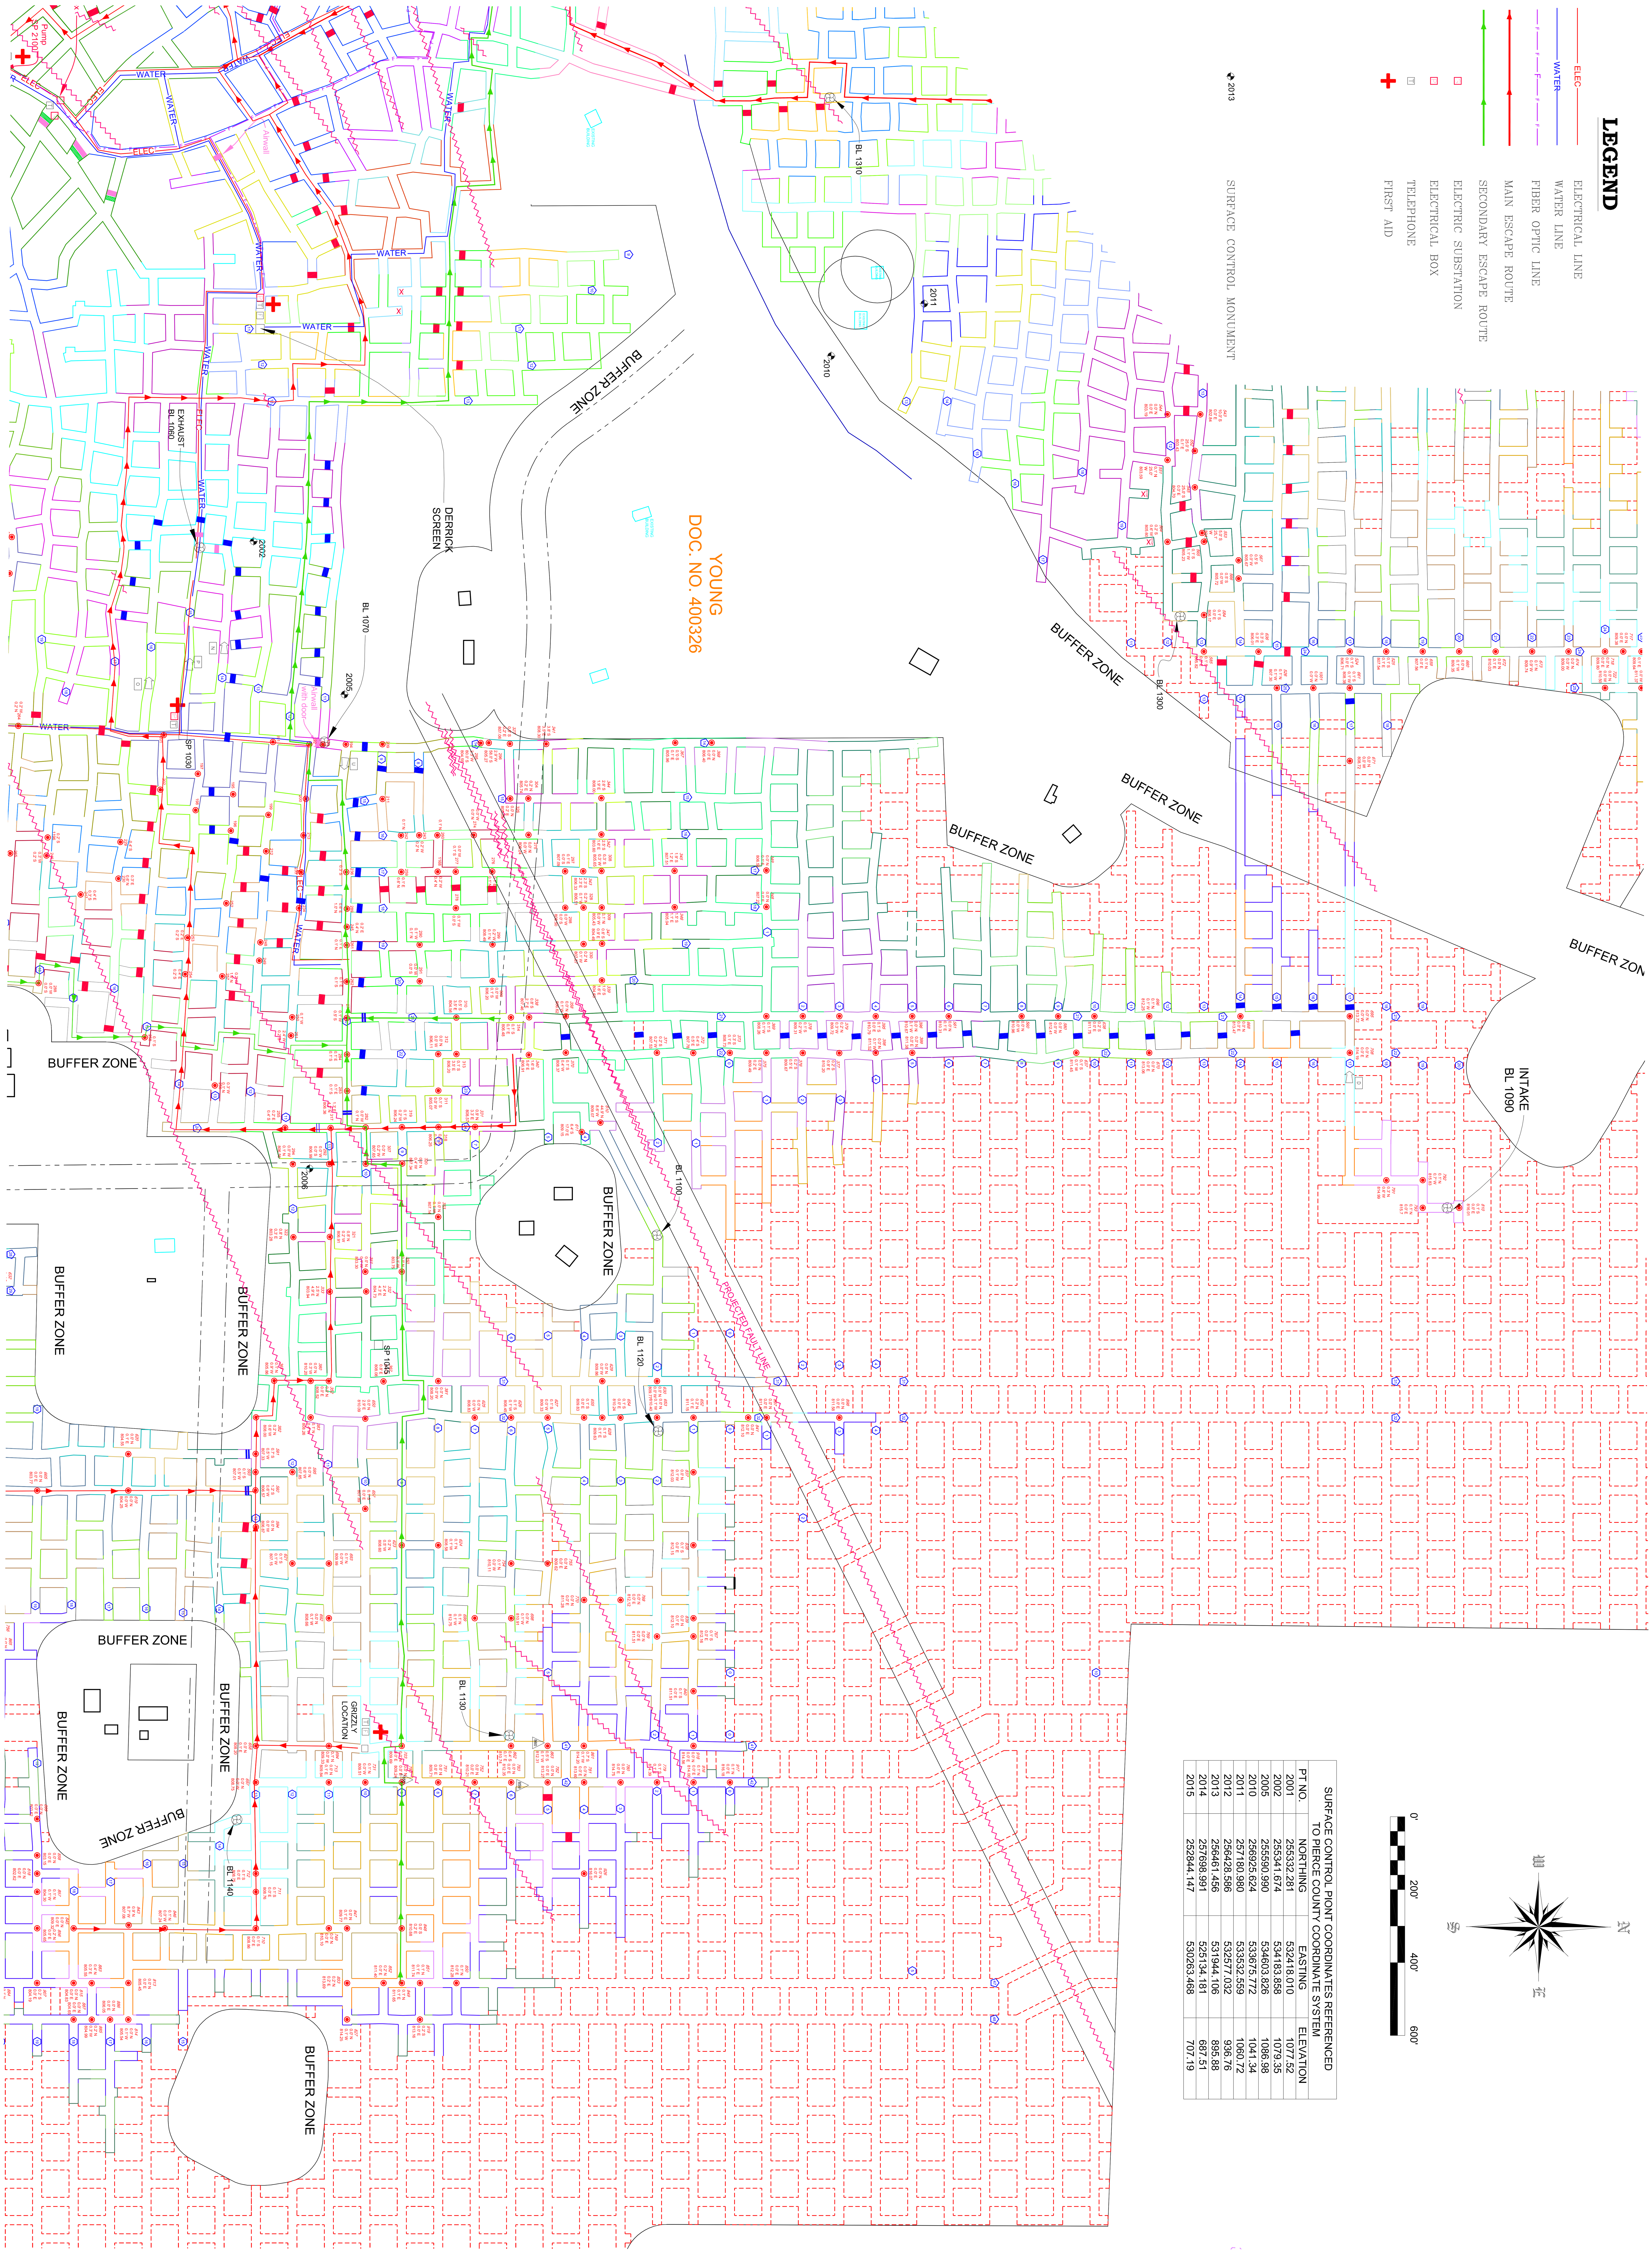

SURFACE CONTROL PIONT COORDINATES REFERENCED TO PIERCE COUNTY COORDINATE SYSTEM

PT NO.	NORTHING	EASTING	ELEVATION
2001	255332.281	532418.010	1077.52
2002	255341.674	534183.858	1079.35
2005	255590.990	534603.826	1086.98
2010	256925.624	533675.772	1041.34
2011	257180.980	535532.559	1060.72
2012	256428.586	532577.032	936.76
2013	256461.456	531944.106	895.88
2014	257698.991	525134.181	687.51
2015	252844.147	530263.468	707.19

POINT	ELEV
CP 830	799.56
CP 831	801.99
CP 832	804.11
CP 833	809.15
CP 834	796.55
CP 835	796.98
CP 836	805.33
CP 837	812.03
CP 838	812.15
CP 839	812.10
CP 840	811.51
CP 841	812.10
CP 842	814.01
CP 843	806.48
CP 844	805.83
CP 845	809.32
CP 846	807.24
CP 847	807.08
CP 848	810.68
CP 849	811.65
CP 850	812.28
CP 851	811.74
CP 852	811.40
CP 853	813.69
CP 854	810.83
CP 855	809.59
CP 856	805.65
CP 857	804.30
CP 858	803.15
TP 859	814.23
TP 860	812.13
FRB 3/8	814.20
CP 862	810.74
CP 863	812.31
CP 864	801.64
CP 865	799.99
CP 866	802.46
CP 867	807.24
CP 868	805.31
CP 869	806.73
CP 870	798.52
CP 871	798.89
CP 872	809.38
CP 873	801.73
CP 874	802.46
CP 875	800.64
CP 876	800.34
CP 877	801.78
CP 878	798.85
CP 879	799.80
CP 880	796.77
CP 881	798.33
CP 882	799.57
CP 883	805.55
CP 884	803.75
CP 885	804.99
CP 886	806.05
CP 887	804.65
CP 888	805.13
CP 889	804.03
CP 890	801.68
CP 891	804.61
CP 892	807.91
CP 893	804.78
CP 894	805.50
CP 895	809.59
CP 896	812.41
CP 897	811.43
CP 898	811.58
CP 899	803.62
CP 900	807.77
CP 901	808.07
CP 902	804.52
CP 903	799.22
CP 904	801.05
CP 905	801.34
CP 906	800.79
CP 817R	804.19
CP 908	801.19
CP 909	800.92
CP 910	800.64
CP 877R	800.93
CP 912	800.83
CP 603R	798.63
CP 914	800.08
CP 915	800.78
CP 916	814.00
CP 917	816.18
CP 918	814.56
CP 919	813.16
CP 920	802.68
CP 921	807.58
CP 922	802.96
CP 923	801.65
CP 924	794.00
CP 925	800.00
CP 926	816.07
CP 927	805.15

SHEET NO.	PROJECT NO.	CAD FILE	SURVEYED BY	DRAWN BY	APPROVED BY
E-2	17-0516	17-0516.dwg	TMH	TMH	
	DATE	CRD FILE	SURVEY DATE	CHECKED BY	SCALE
	8/1/2017	17-0516.crd	7/26/2017	TMH	1"=200'

NO.	DATE	REVISIONS	BY
2	8/10/2017	AIRFLOW	TMH
1	8/7/2017	AIRFLOW	TMH

WISCONSIN INDUSRIAL SAND COMPANY, LLC
A DIVISION OF FAIRMOUNTSANTROL
MAIDEN ROCK, WISCONSIN
CONTROL POINT LOCATION MAP

HEALY LAND SURVEYING
Healy Land Surveying
P.O. Box 221
Niagara, WI 54151
Phone:715-548-0566
info@healysurveying.com