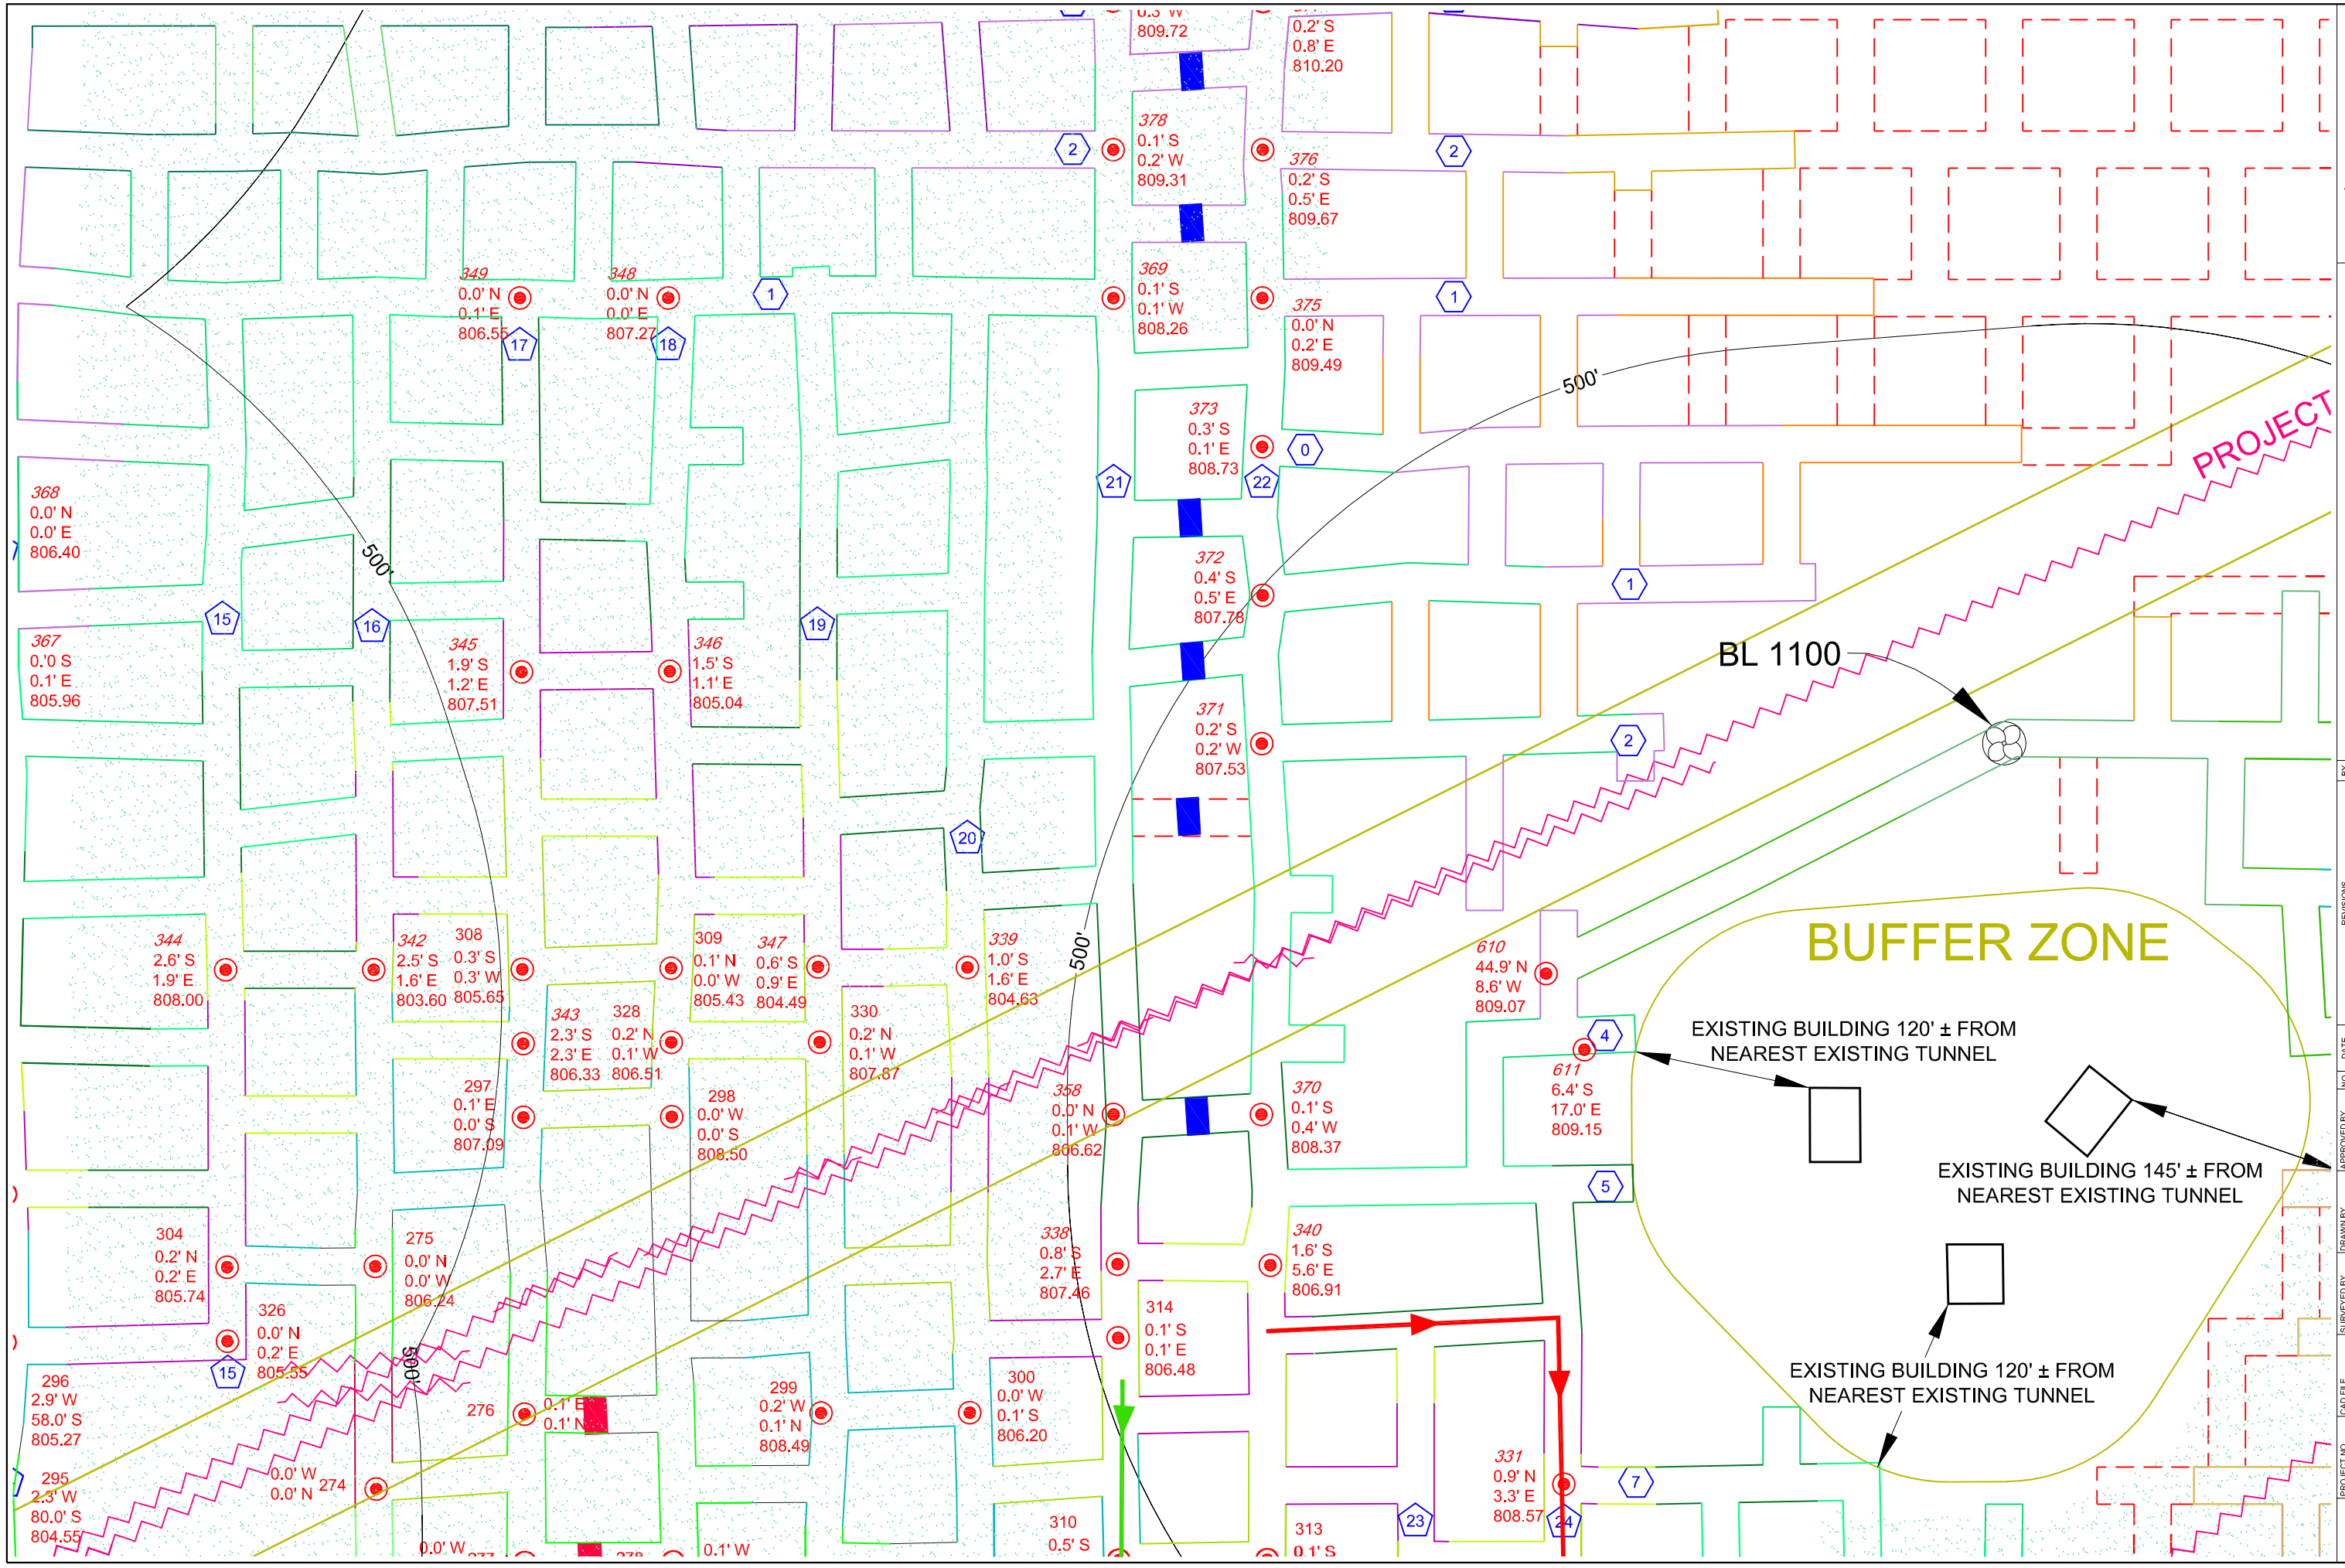

Healy Land Surveying
P.O. Box 221
Niagara, WI 54151
Phone:715-548-0566
Info@healysurveying.com

HEALY LAND SURVEYING

WISCONSIN INDUSRIAL SAND COMPANY, LLC
A DIVISION OF FAIRMOUNTSANTROL
MAIDEN ROCK, WISCONSIN
CONTROL POINT DETAIL MAP

NO.	DATE	REVISIONS	BY

APPROVED BY	
SCALE	1"=100'
DRAWN BY	TMH
CHECKED BY	TMH
SURVEYED BY	TMH
SURVEY DATE	6/28/2017
CAD FILE	17-0512
CRD FILE	17-0512
PROJECT NO.	17-0512
DATE	6/30/2017

J-9G

SHEET NO.