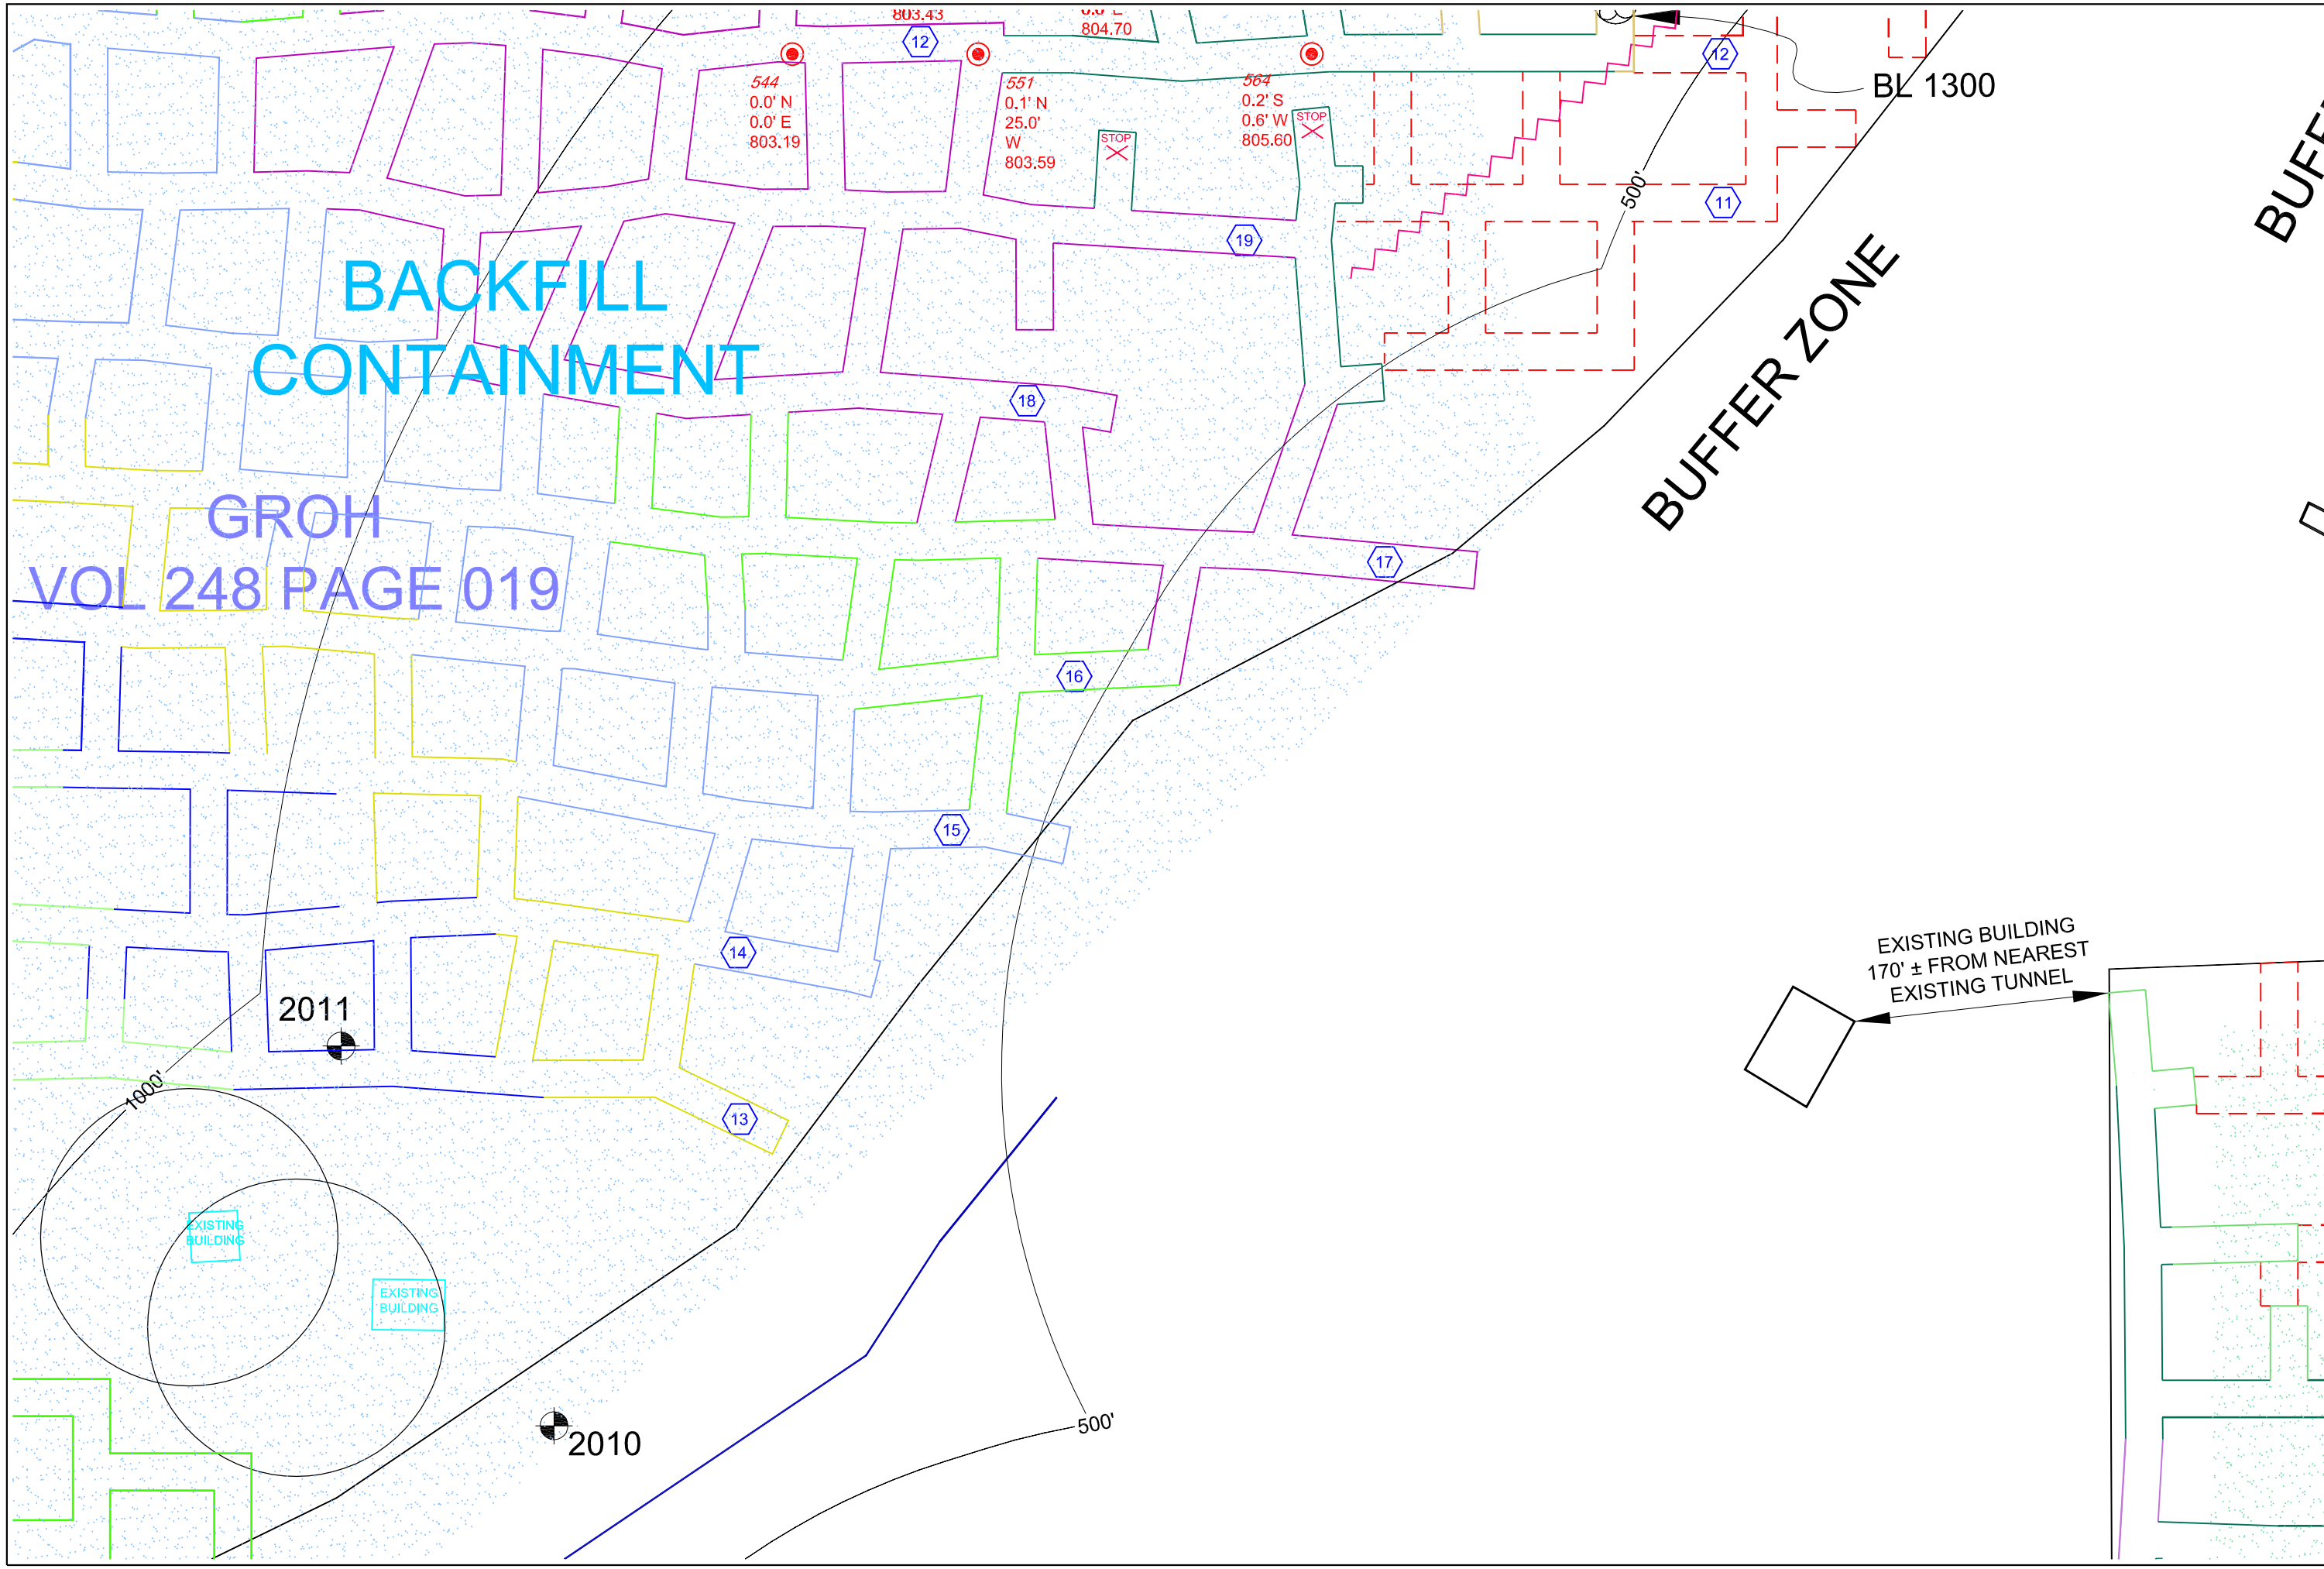

Healy Land Surveying
P.O. Box 221
Niagara, WI 54151
Phone:715-548-0566
Info@healysurveying.com

HEALY LAND SURVEYING

WISCONSIN INDUSRIAL SAND COMPANY, LLC
A DIVISION OF FAIRMOUNTSANTROL
MAIDEN ROCK, WISCONSIN
CONTROL POINT DETAIL MAP

NO.	DATE	REVISIONS	BY

PROJECT NO. 17-0532	CAD FILE 17-0532.dwg	SURVEYED BY TMH	DRAWN BY TMH
DATE 10/9/2017	CRD FILE 17-0532.crd	SURVEY DATE 10/6/2017	CHECKED BY TMH
			APPROVED BY
			SCALE 1"=100'

J-10F
SHEET NO.