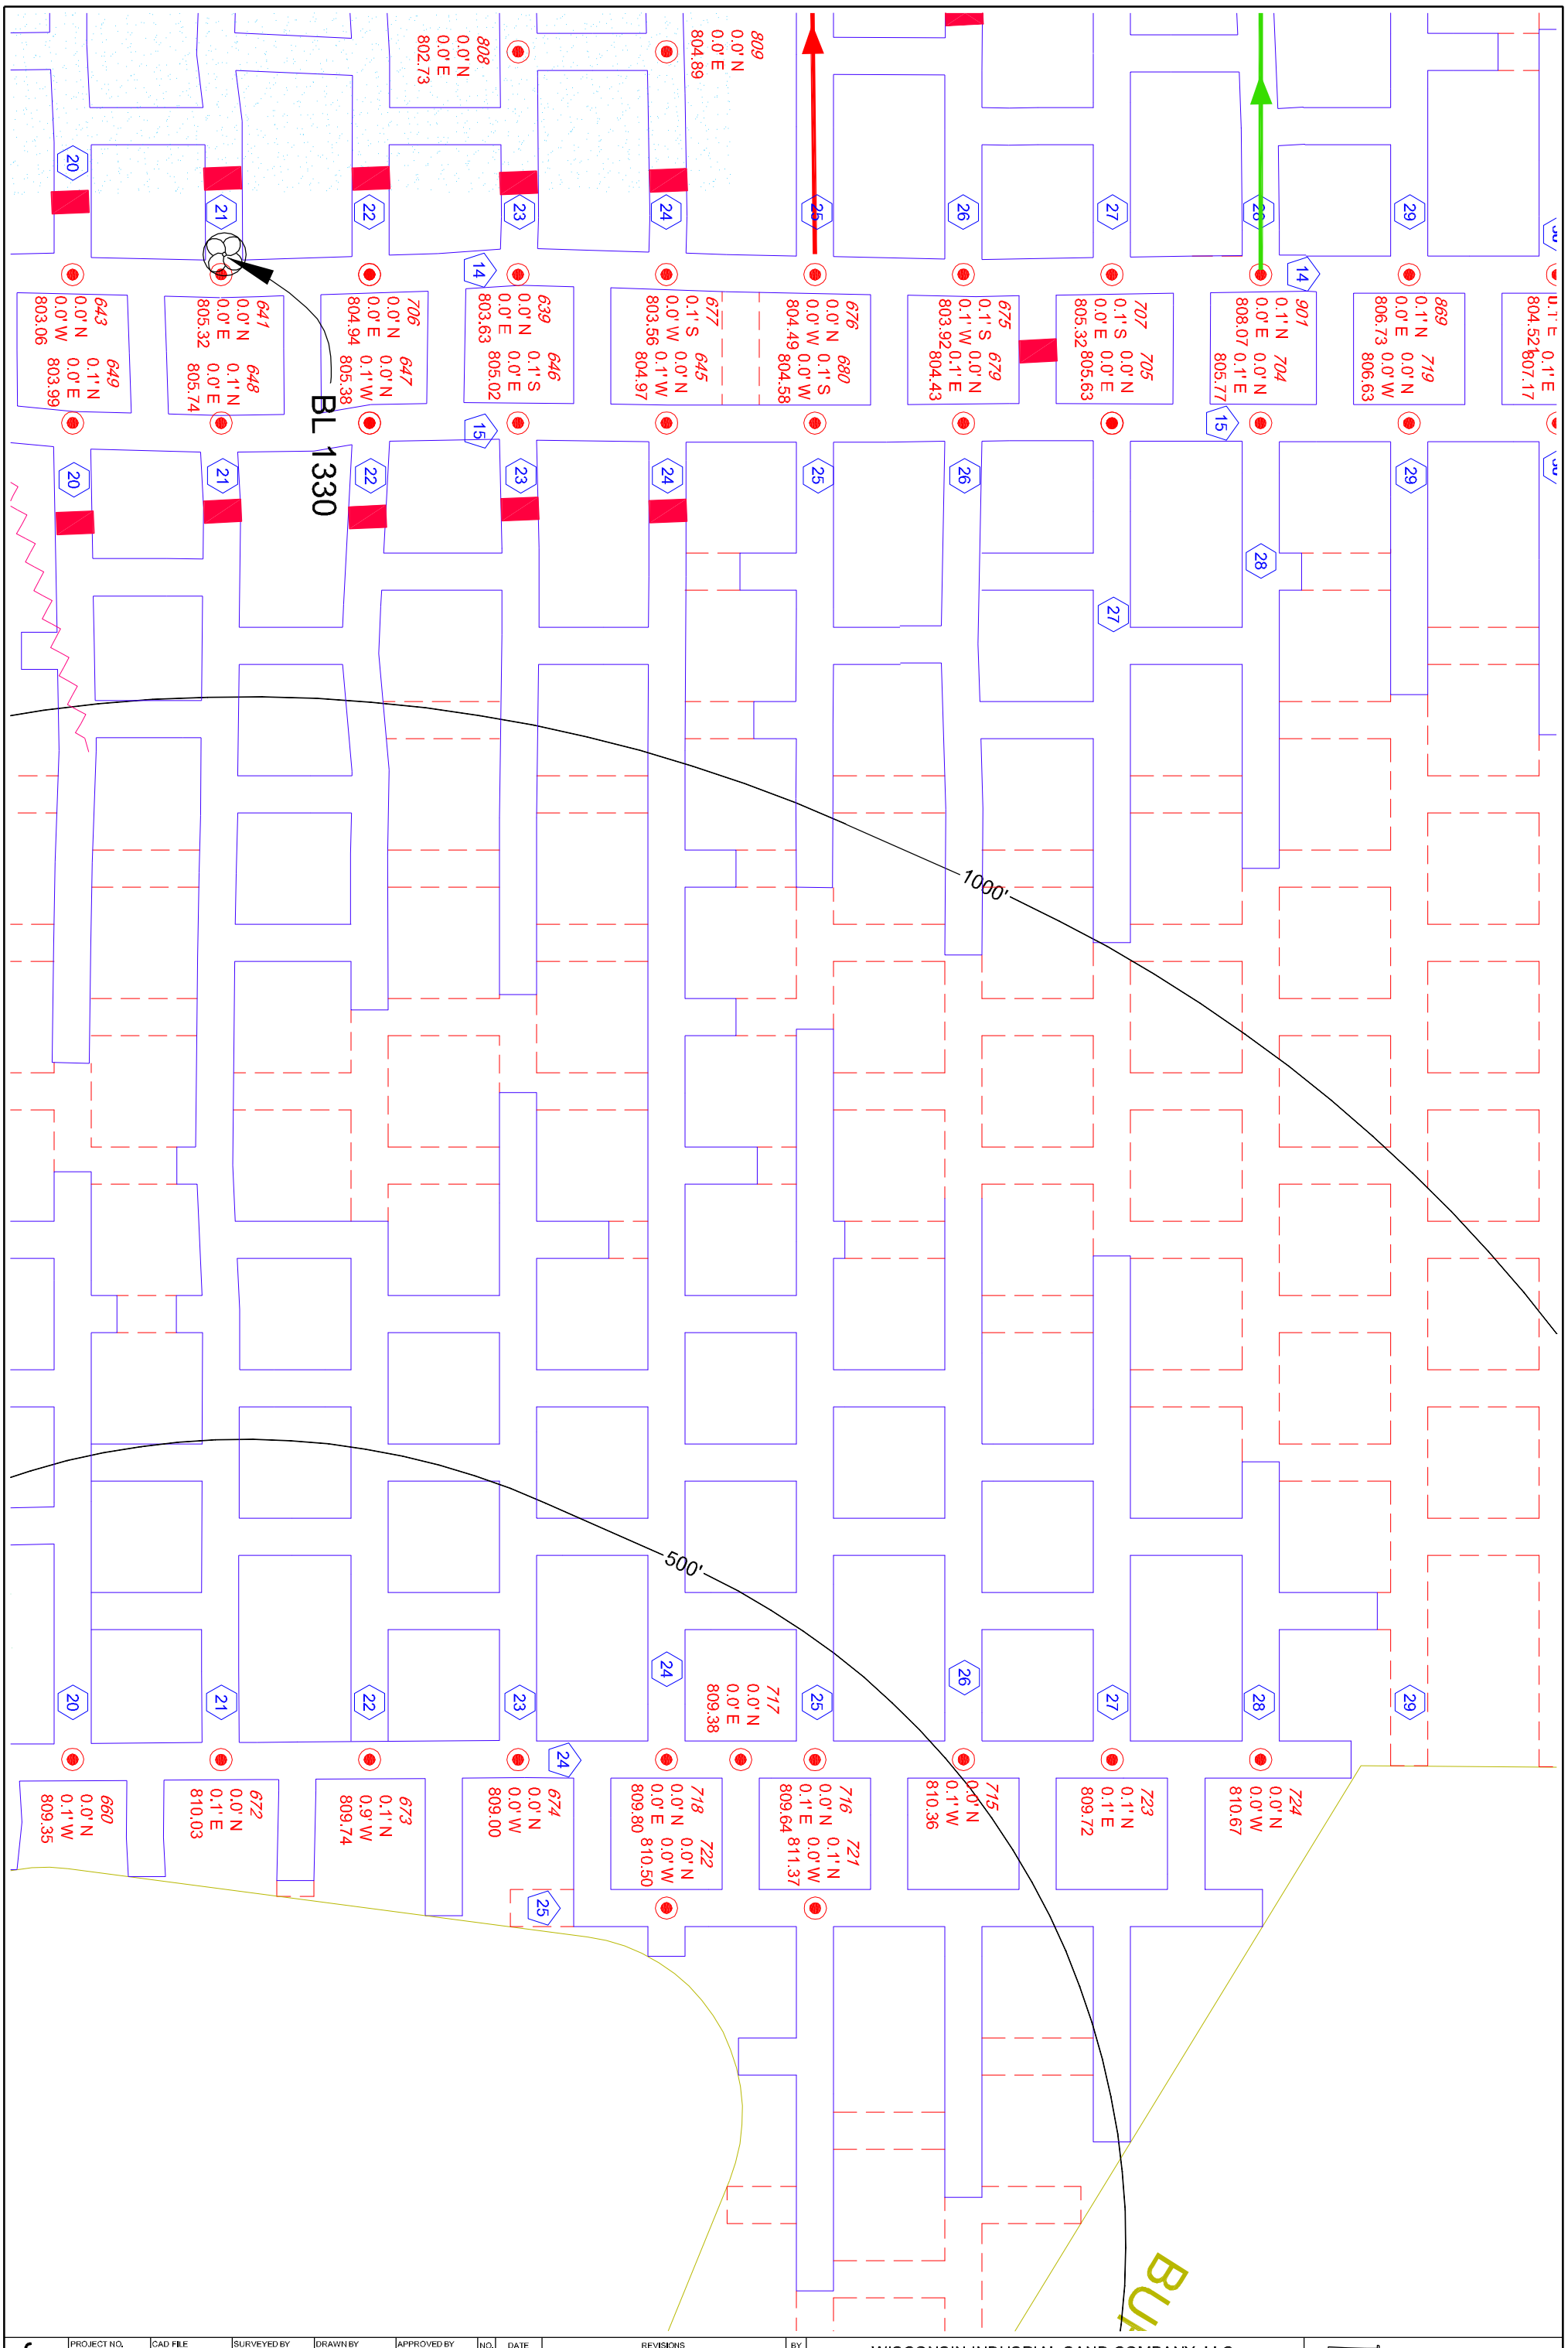

J-12F	PROJECT NO.	CAD FILE	SURVEYED BY	DRAWN BY	APPROVED BY	NO.	DATE	REVISIONS	BY
SHEET NO.	18-0567	18-0567.dwg	TMH	TMH					
	DATE	CRD FILE	SURVEY DATE	CHECKED BY	SCALE				
	3/29/2018	18-0567.crd	3/29/2018	TMH	1"=100'				

WISCONSIN INDUSRIAL SAND COMPANY, LLC
A DIVISION OF FAIRMOUNTSANTROL
MAIDEN ROCK, WISCONSIN
CONTROL POINT DETAIL MAP

HEALY LAND SURVEYING
Healy Land Surveying
P.O. Box 221
Niagara, WI 54151
Phone:715-548-0566
info@healysurveying.com