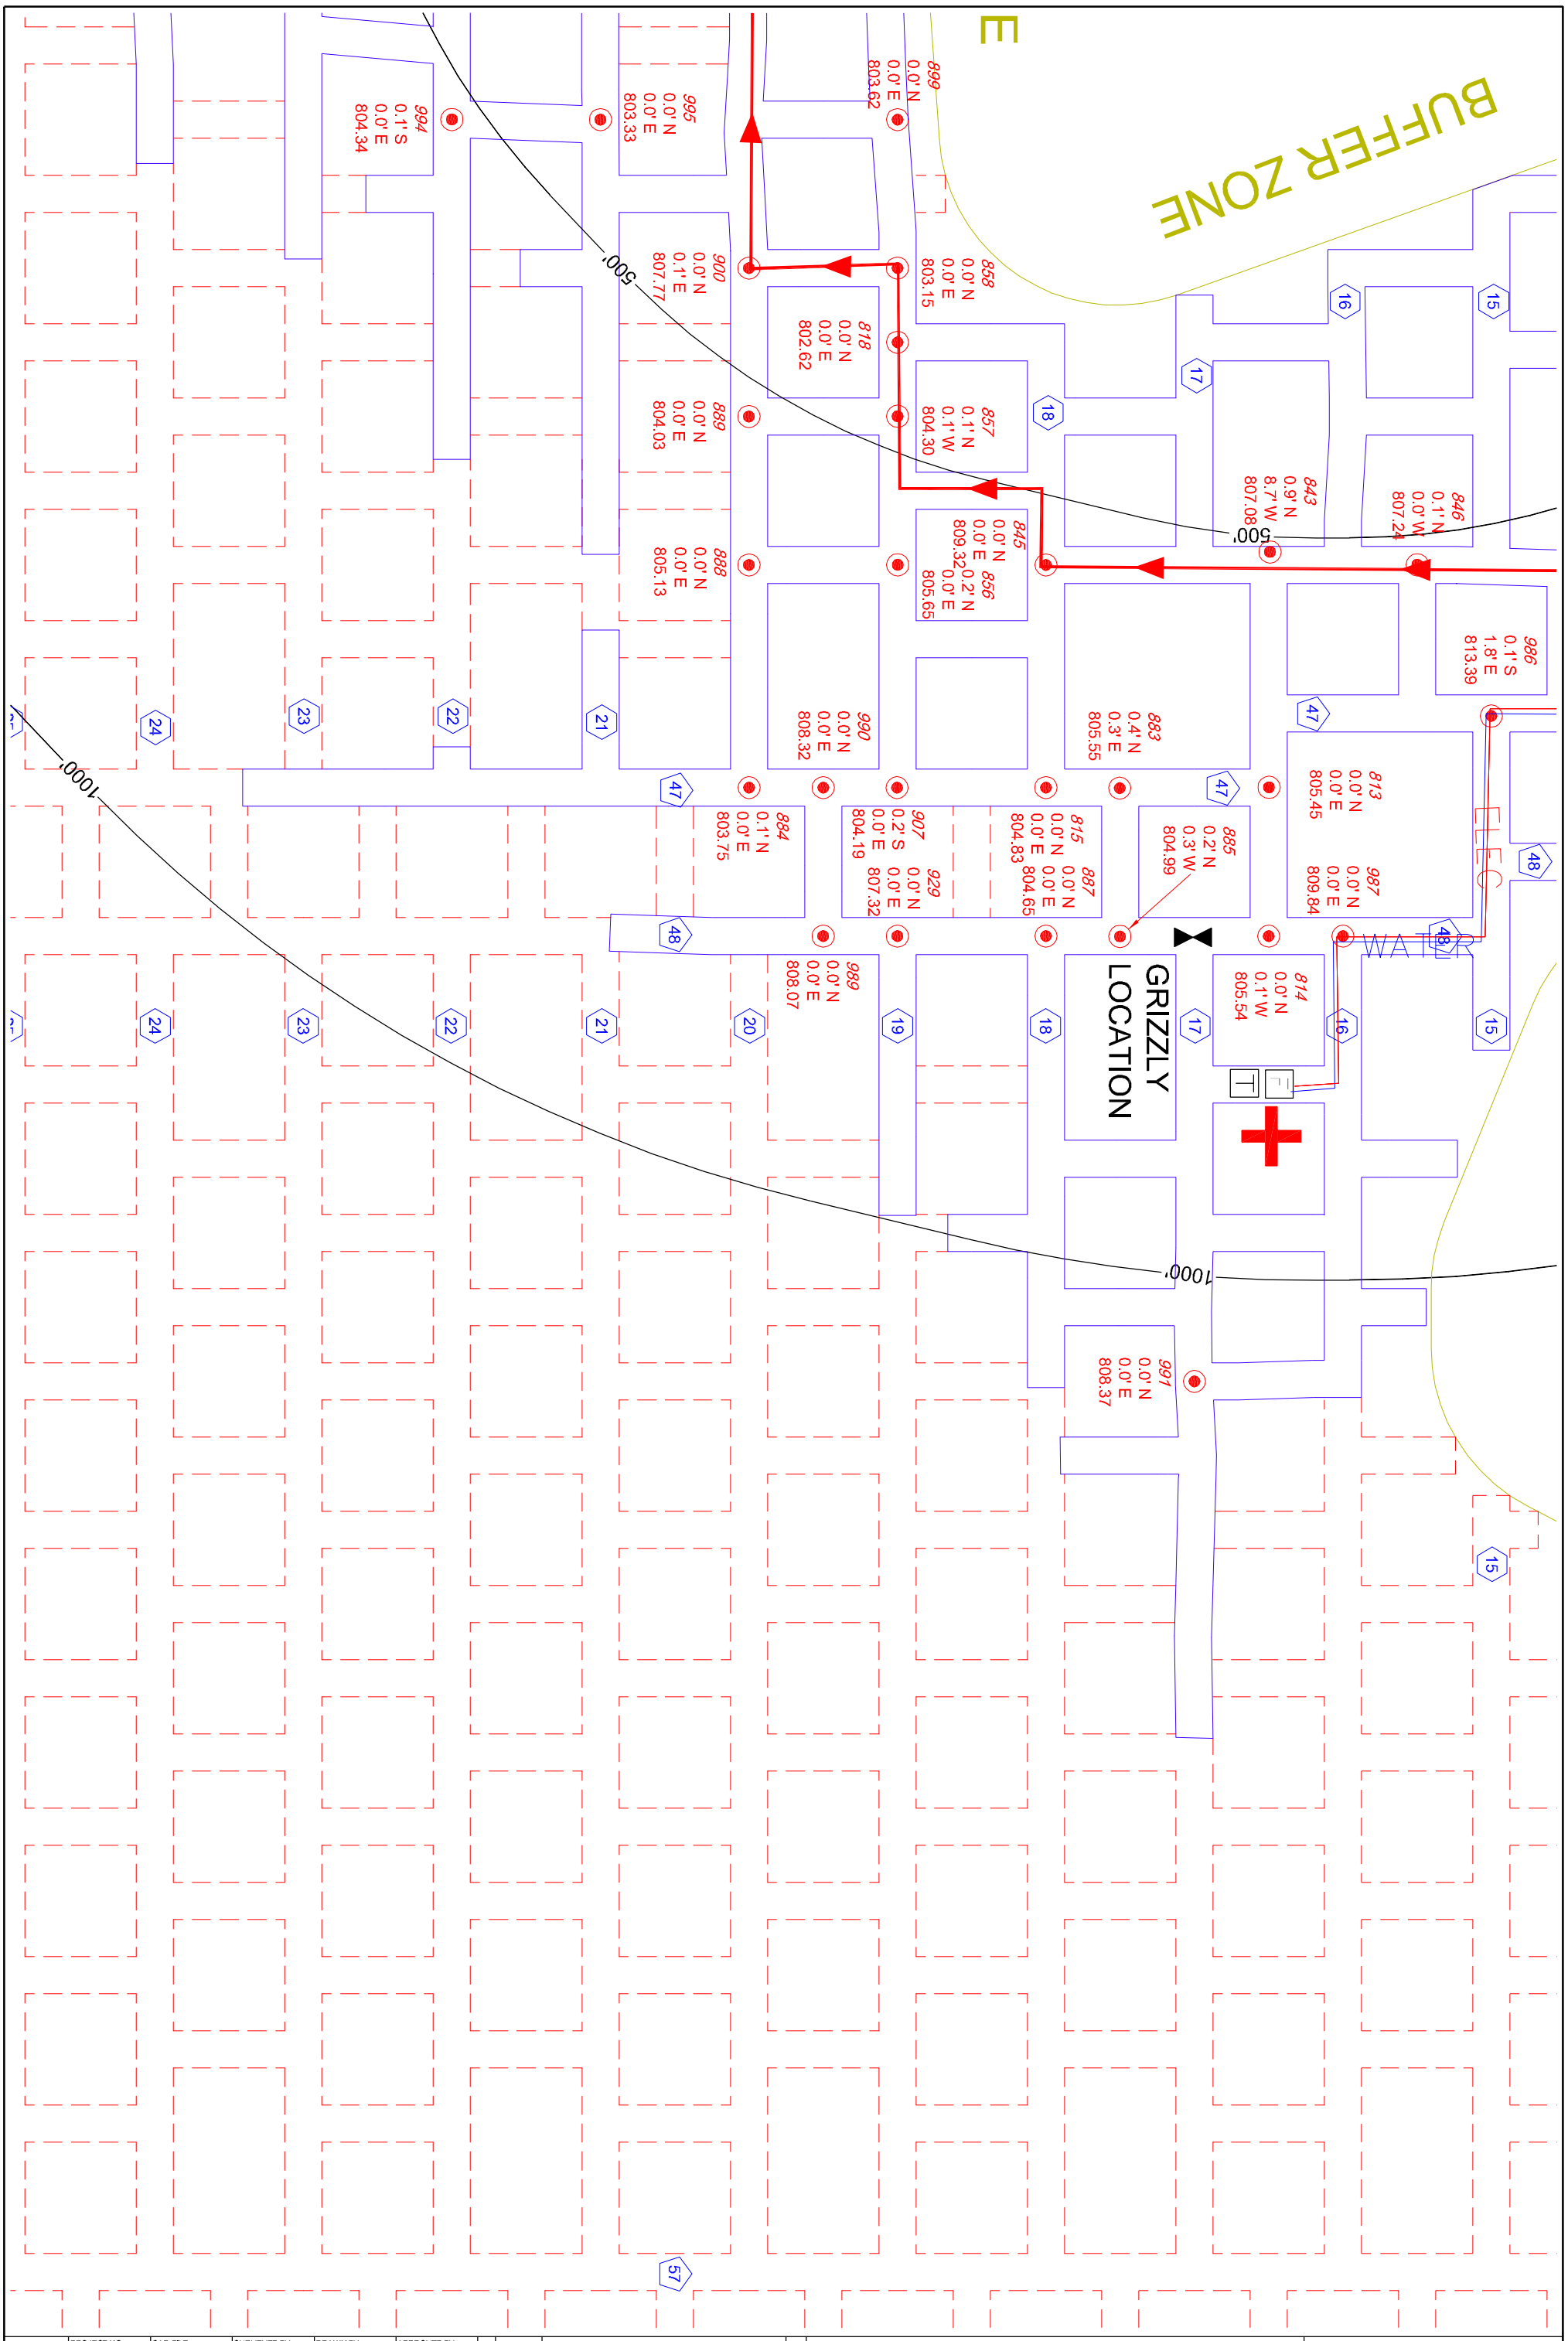

SHEET NO. J-71	PROJECT NO. 18-0567	CAD FILE 18-0567.dwg	SURVEYED BY TMH	DRAWN BY TMH	APPROVED BY	NO.	DATE	REVISIONS	BY
	DATE 3/29/2018	CRD FILE 18-0567.crd	SURVEY DATE 3/29/2018	CHECKED BY TMH	SCALE 1"=100'				

WISCONSIN INDUSRIAL SAND COMPANY, LLC
A DIVISION OF FAIRMOUNTSANTROL
MAIDEN ROCK, WISCONSIN
CONTROL POINT DETAIL MAP

HEALY LAND SURVEYING
Healy Land Surveying
P.O. Box 221
Niagara, WI 54151
Phone:715-548-0566
info@healysurveying.com