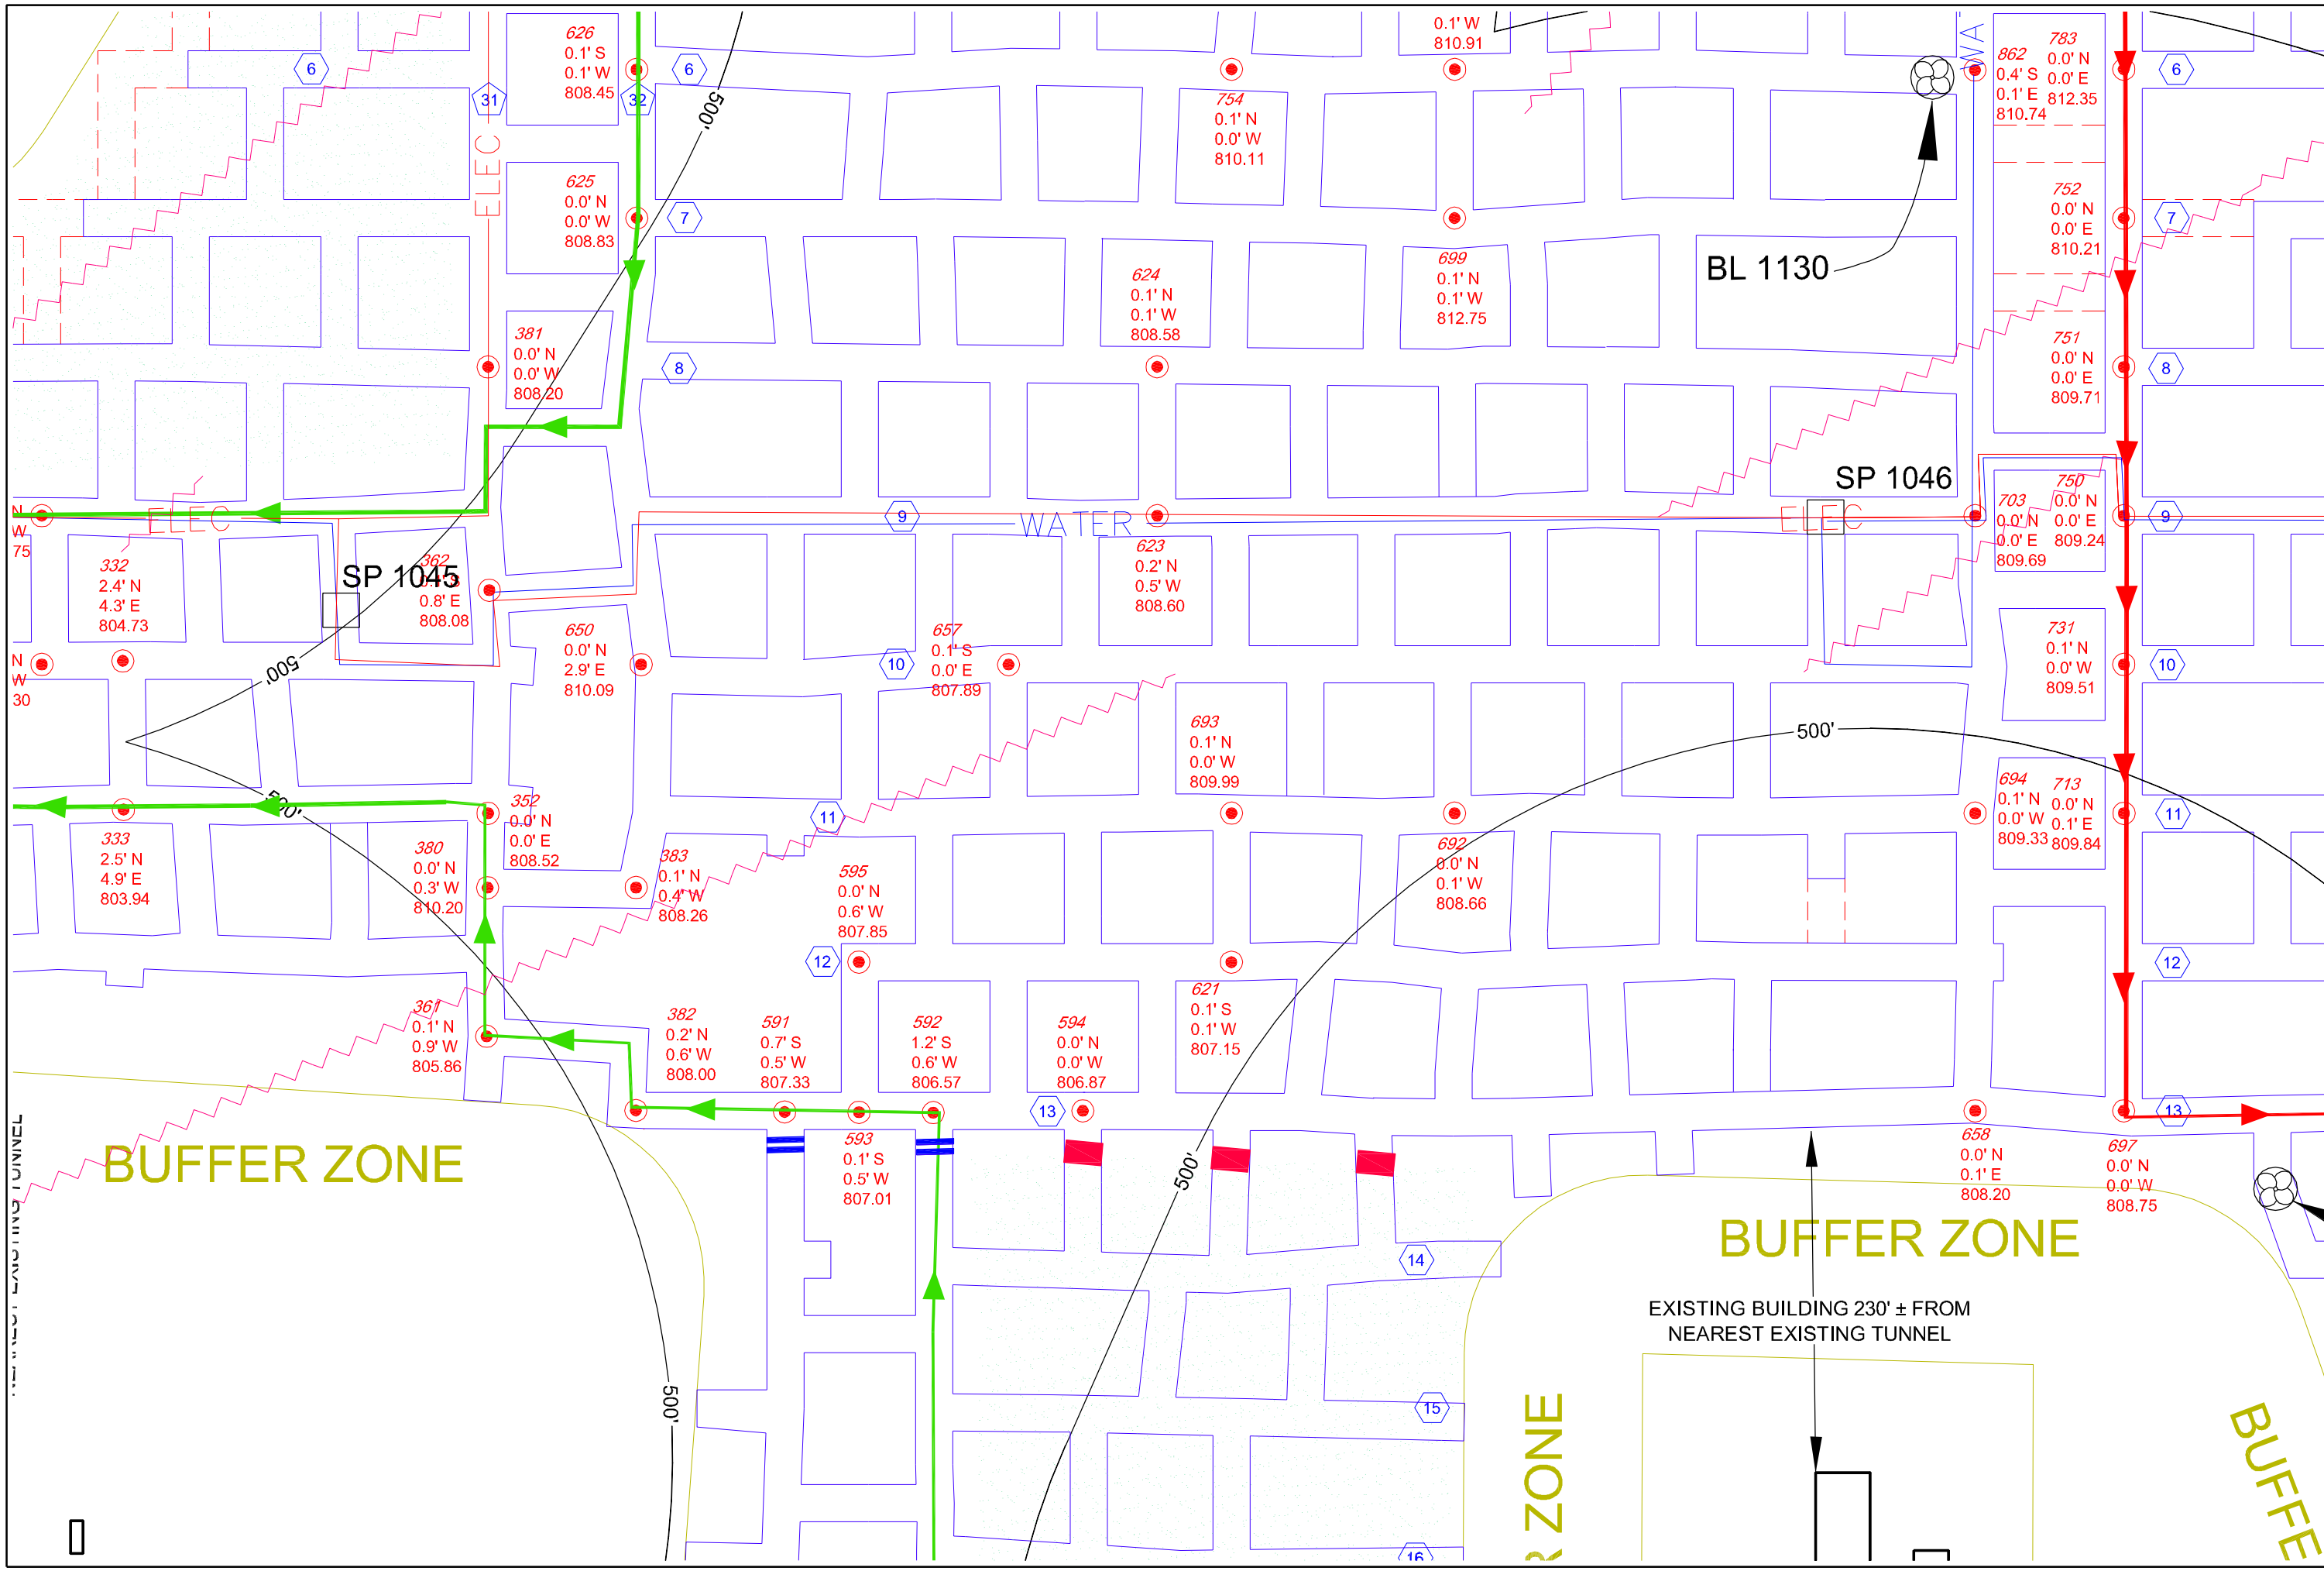

Healy Land Surveying
P.O. Box 221
Niagara, WI 54151
Phone:715-548-3566
info@healysurveying.com

HEALY LAND SURVEYING

WISCONSIN INDUSTRIAL SAND COMPANY, LLC
A DIVISION OF COVIA HOLDINGS CORP.
MAIDEN ROCK, WISCONSIN
CONTROL POINT DETAIL MAP

NO.	DATE	REVISIONS	BY

PROJECT NO. 18-0579	APPROVED BY
DATE 7/2/2018	SCALE 1"=100'
CAD FILE 18-0579.dwg	DRAWN BY TMH
CRD FILE 18-0579.crd	CHECKED BY TMH
SURVEYED BY TMH	
SURVEY DATE 6/27/2018	

J-8H
SHEET NO.