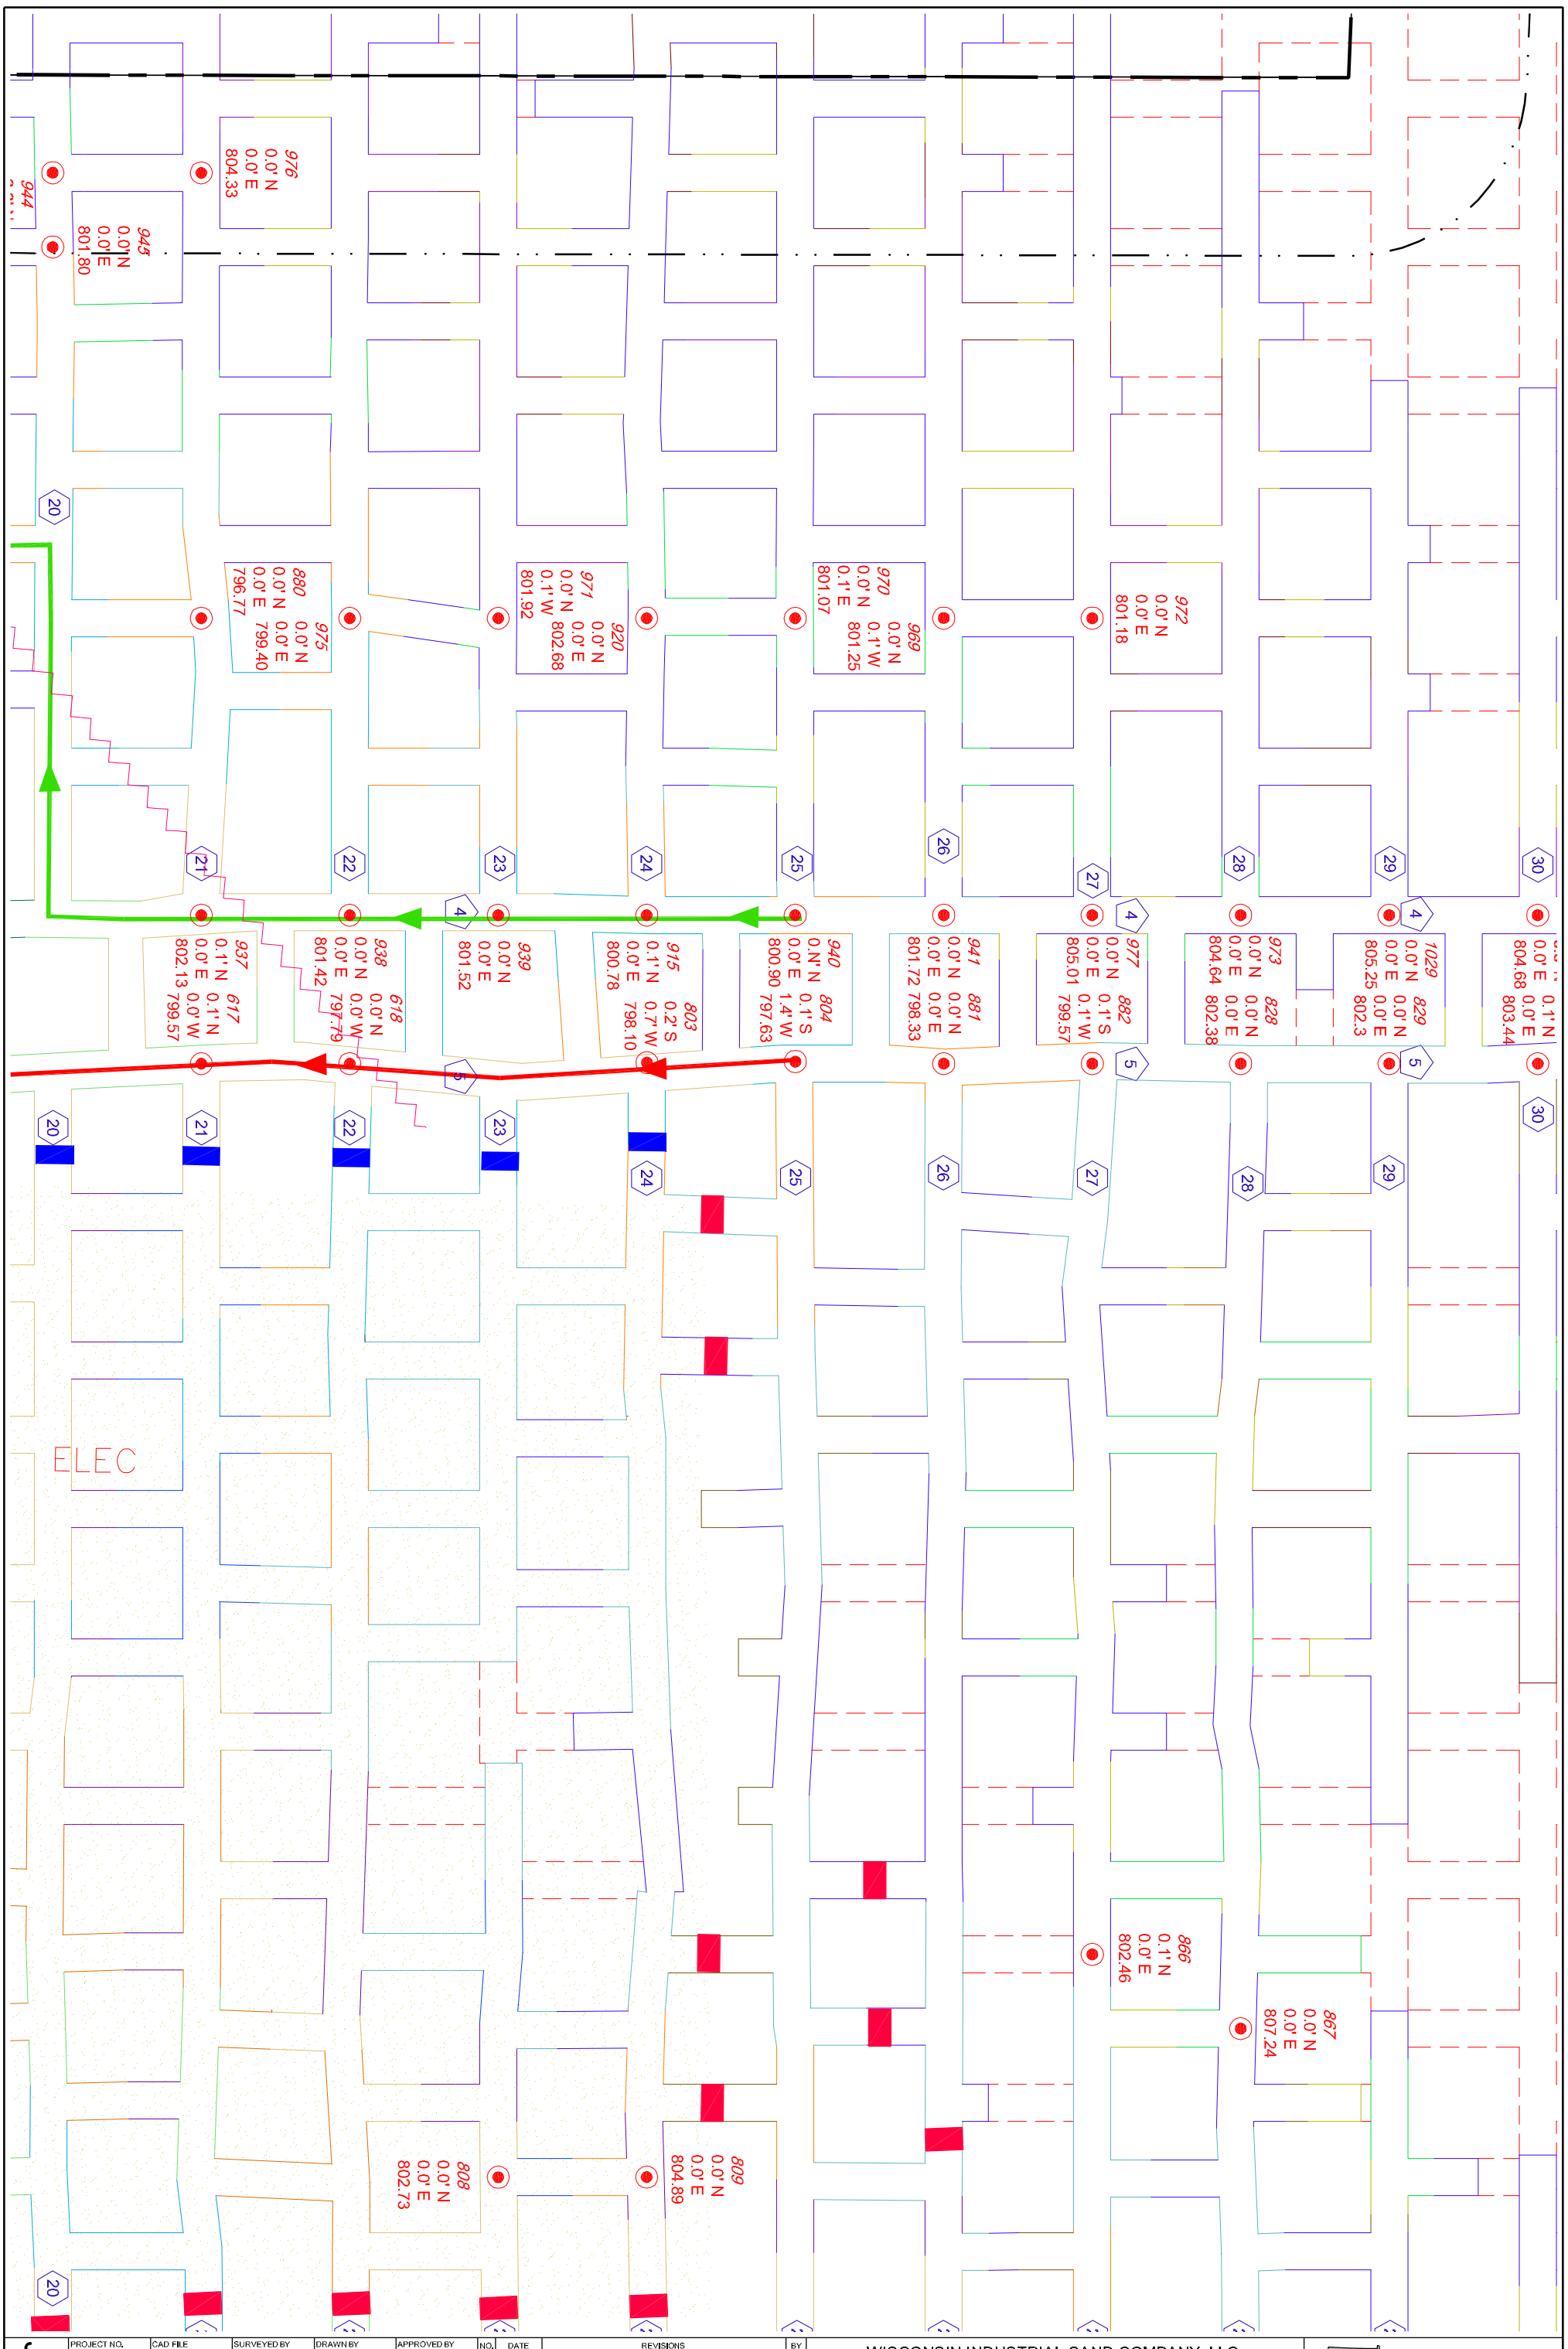

PROJECT NO.	CAD FILE	SURVEYED BY	DRAWN BY	APPROVED BY
18-0593	18-0593.dwg	TMH	TMH	
DATE	CRD FILE	SURVEY DATE	CHECKED BY	SCALE
8/7/2018	18-0593.crd	8/2/2018	TMH	1"=100'

NO.	DATE	REVISIONS	BY

SHEET NO. J-12E

WISCONSIN INDUSTRIAL SAND COMPANY, LLC
A DIVISION OF COVIA HOLDINGS CORP.
MAIDEN ROCK, WISCONSIN
CONTROL POINT DETAIL MAP

HEALY LAND SURVEYING
Healy Land Surveying
P.O. Box 221
Niagara, WI 54151
Phone:715-548-0566
info@healysurveying.com