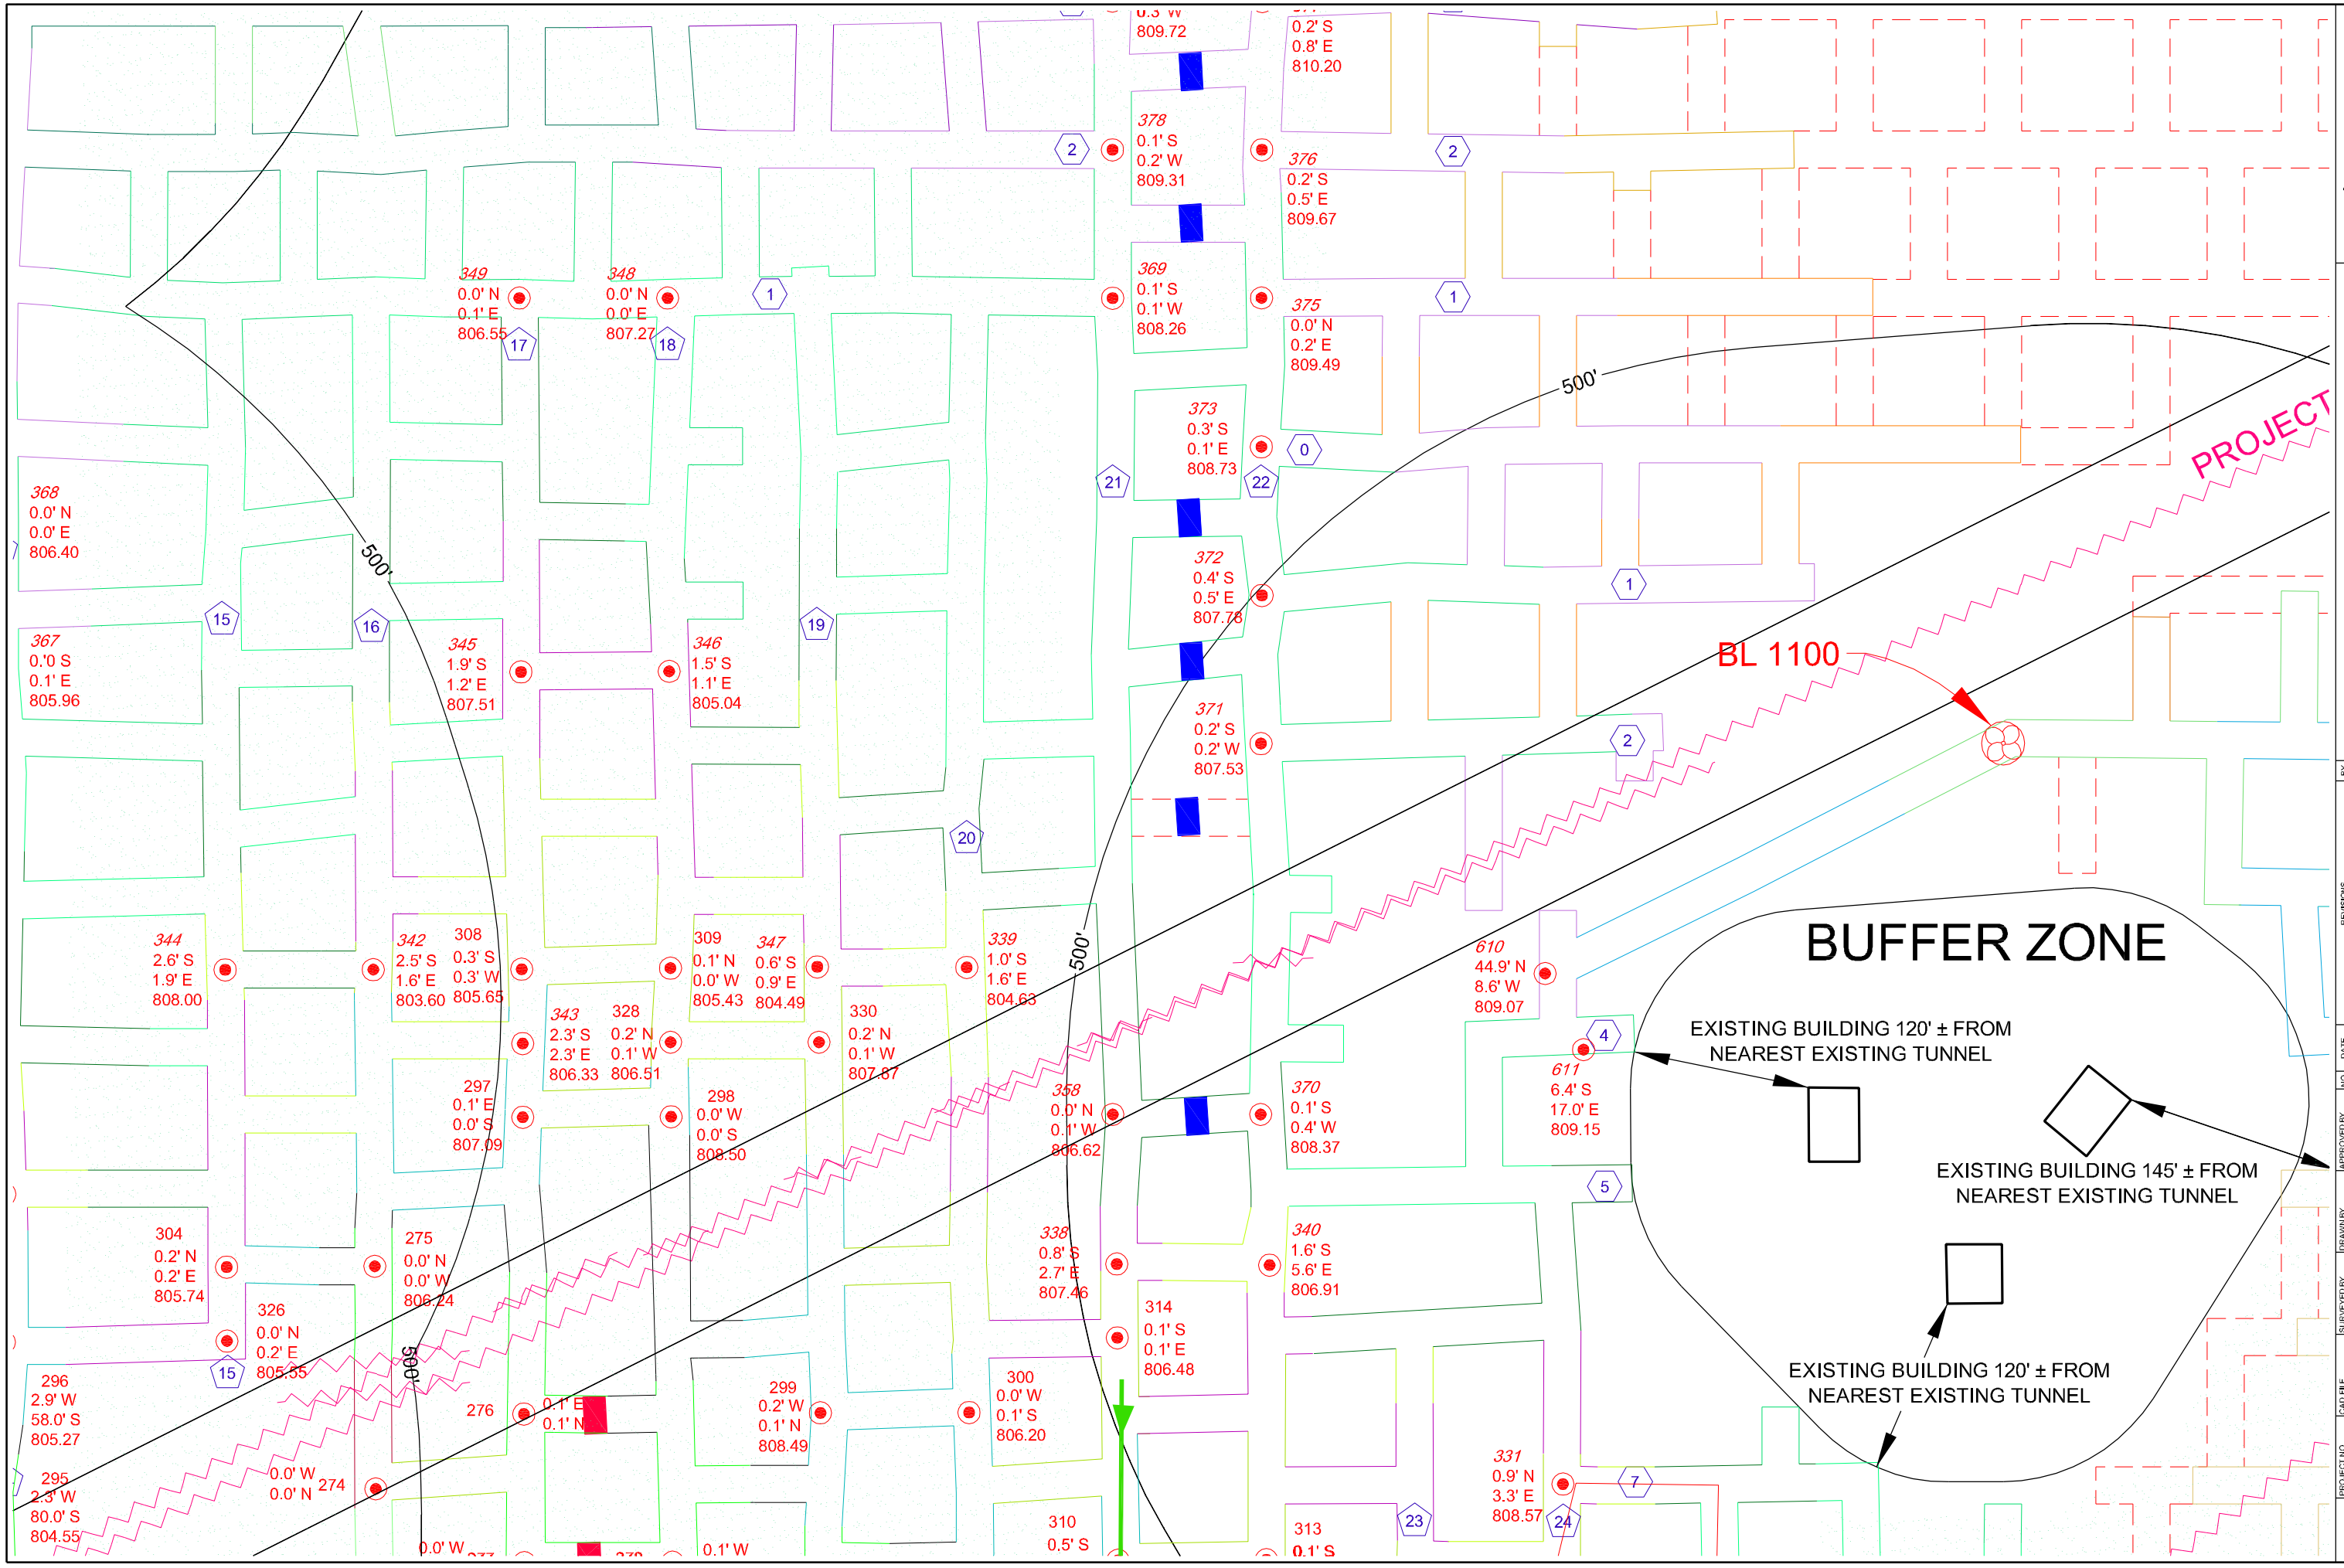

Healy Land Surveying
P.O. Box 221
Niagara, WI 54151
Phone:715-548-0566
info@healysurveying.com

HEALY LAND SURVEYING

WISCONSIN INDUSTRIAL SAND COMPANY, LLC
A DIVISION OF COVIA HOLDINGS CORP.
MAIDEN ROCK, WISCONSIN
CONTROL POINT DETAIL MAP

NO.	DATE	REVISIONS	BY

APPROVED BY	
DRAWN BY	TMH
CHECKED BY	TMH
SURVEYED BY	TMH
SURVEY DATE	8/2/2018
CAD FILE	18-0593.dwg
CRD FILE	18-0593.crd
PROJECT NO.	18-0593
DATE	8/7/2018
SCALE	1"=100'

J-9G
SHEET NO.