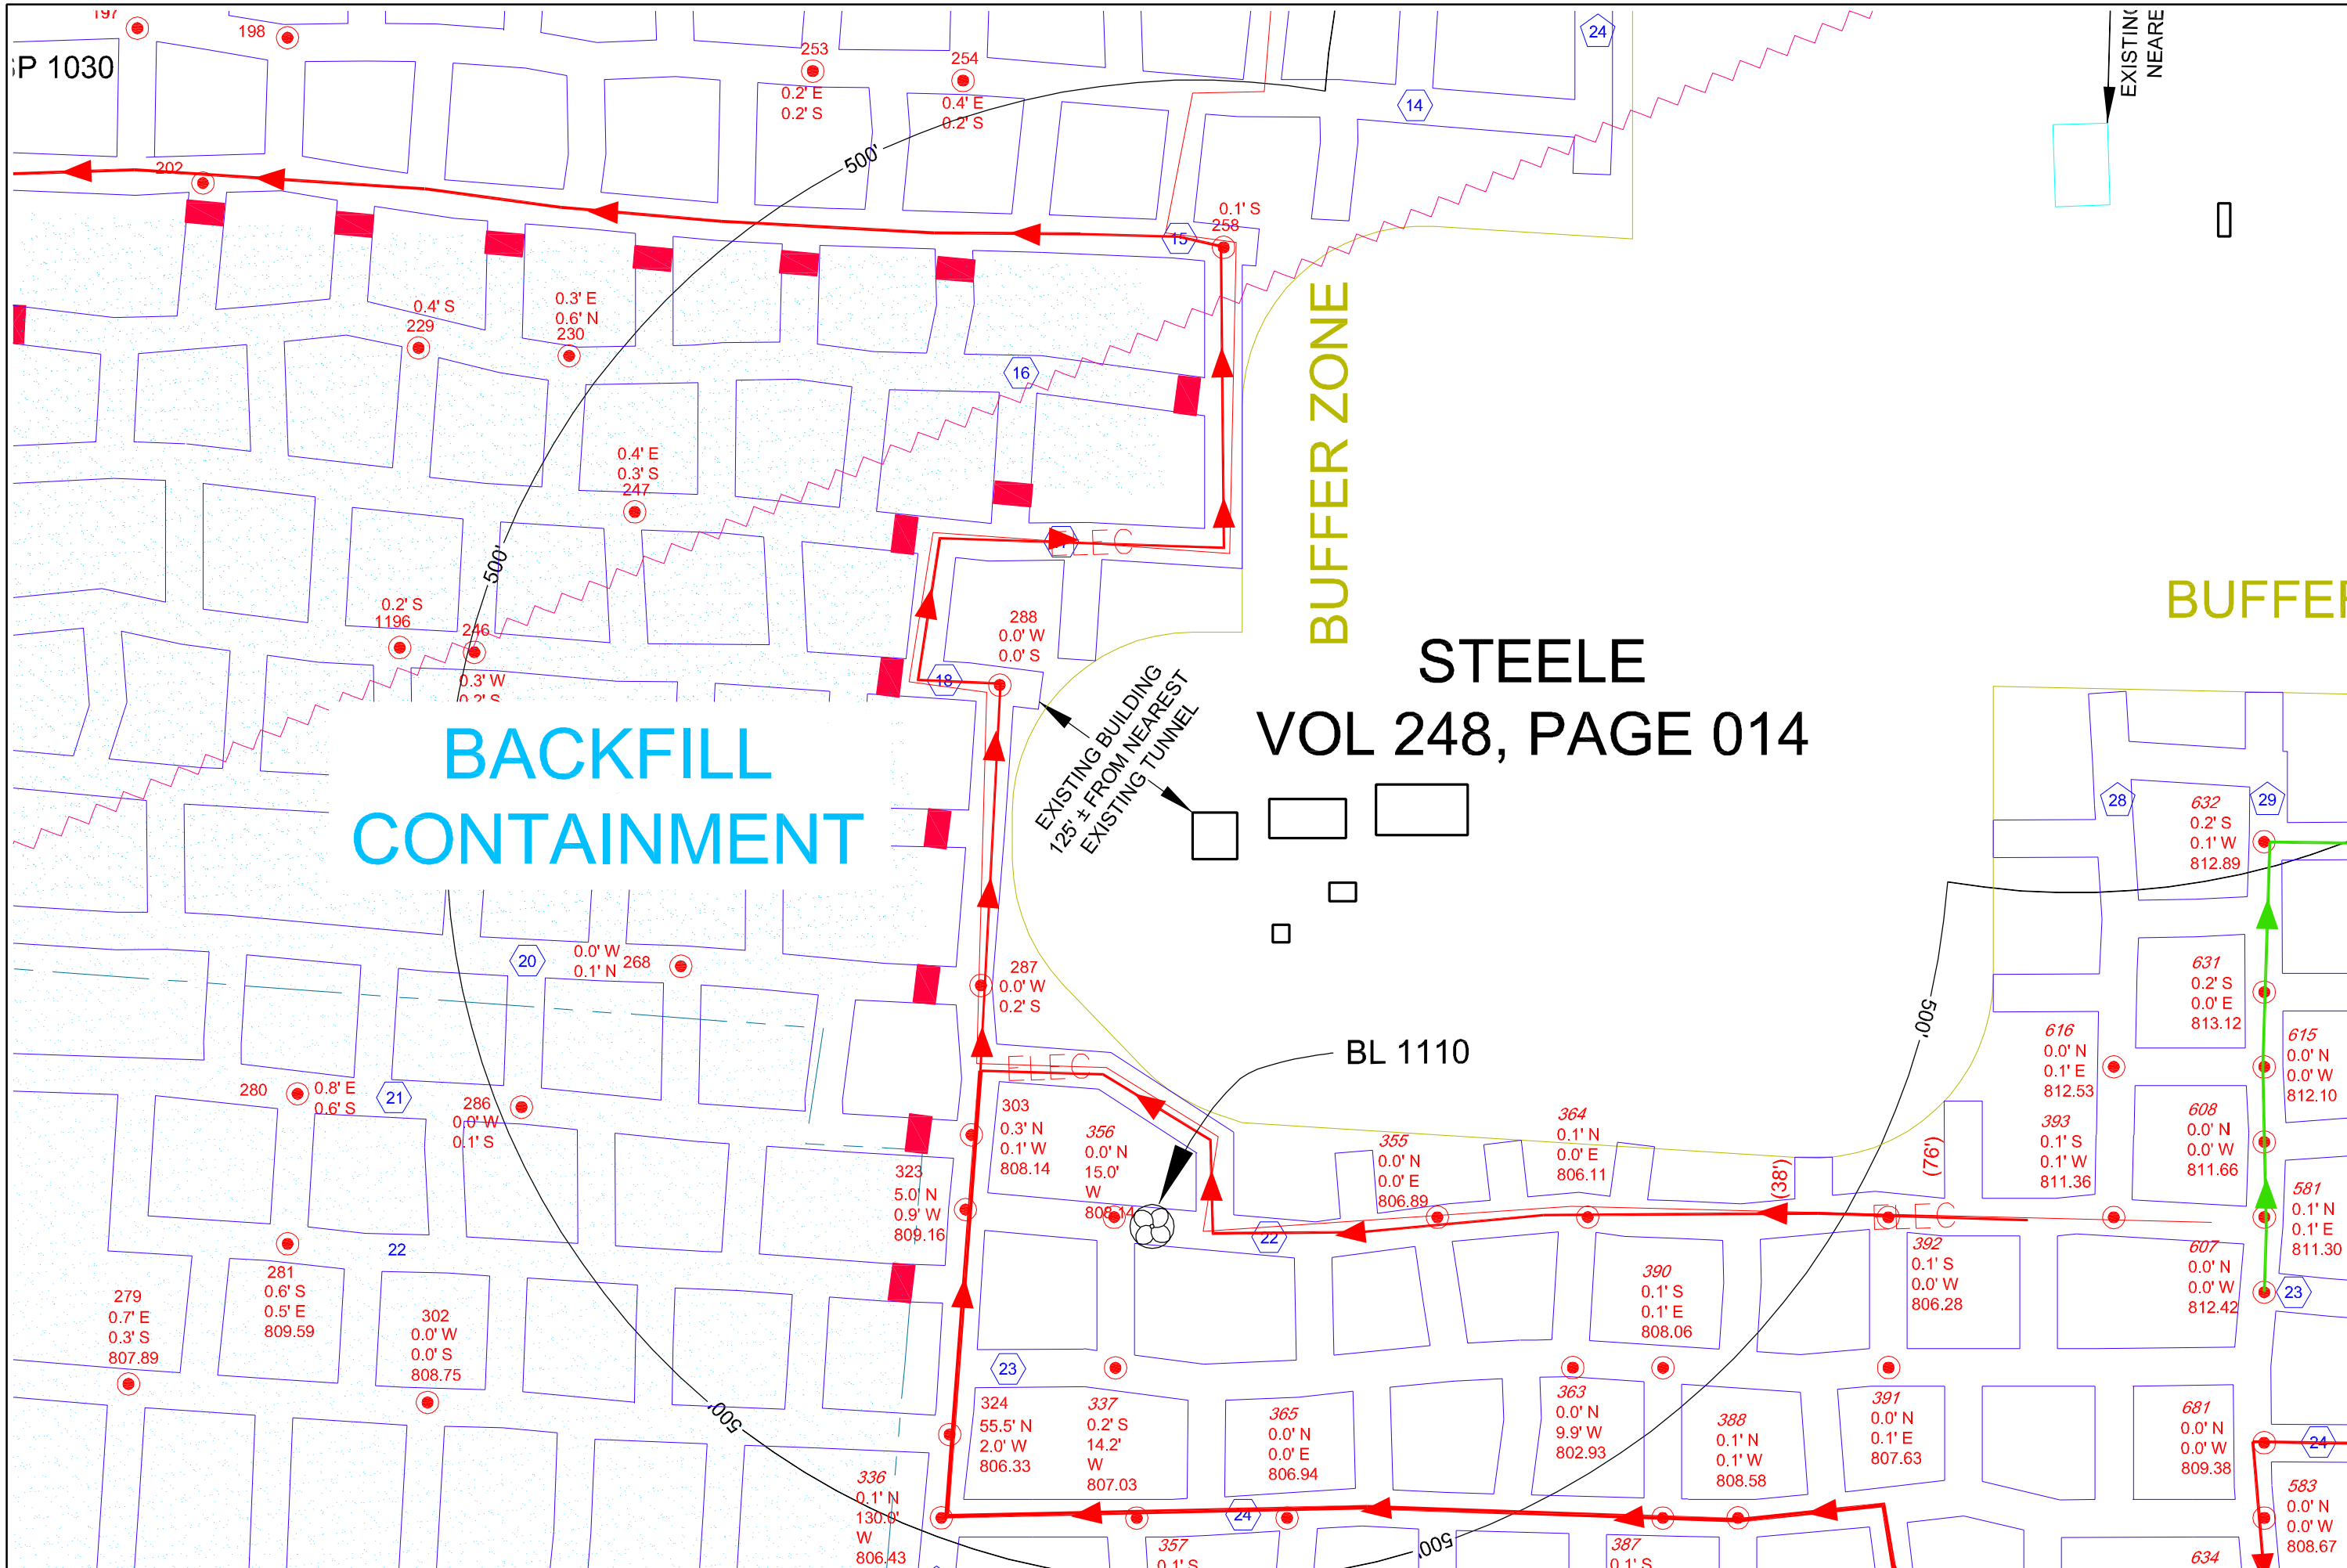

Healy Land Surveying
P.O. Box 221
Niagara, WI 54151
Phone:715-548-0566
info@healysurveying.com

HEALY LAND SURVEYING

WISCONSIN INDUSTRIAL SAND COMPANY, LLC
A DIVISION OF COVIA HOLDINGS CORP.
MAIDEN ROCK, WISCONSIN
CONTROL POINT DETAIL MAP

NO.	DATE	REVISIONS	BY
1	10/12/2017	ESCAPE ROUTE	TMH

PROJECT NO.	18-0602
DATE	9/7/2018
CAD FILE	18-0602.dwg
CRD FILE	18-0602.crd
SURVEYED BY	TMH
SURVEY DATE	9/5/2018
DRAWN BY	TMH
CHECKED BY	TMH
APPROVED BY	
SCALE	1"=100'

J-7G
SHEET NO.