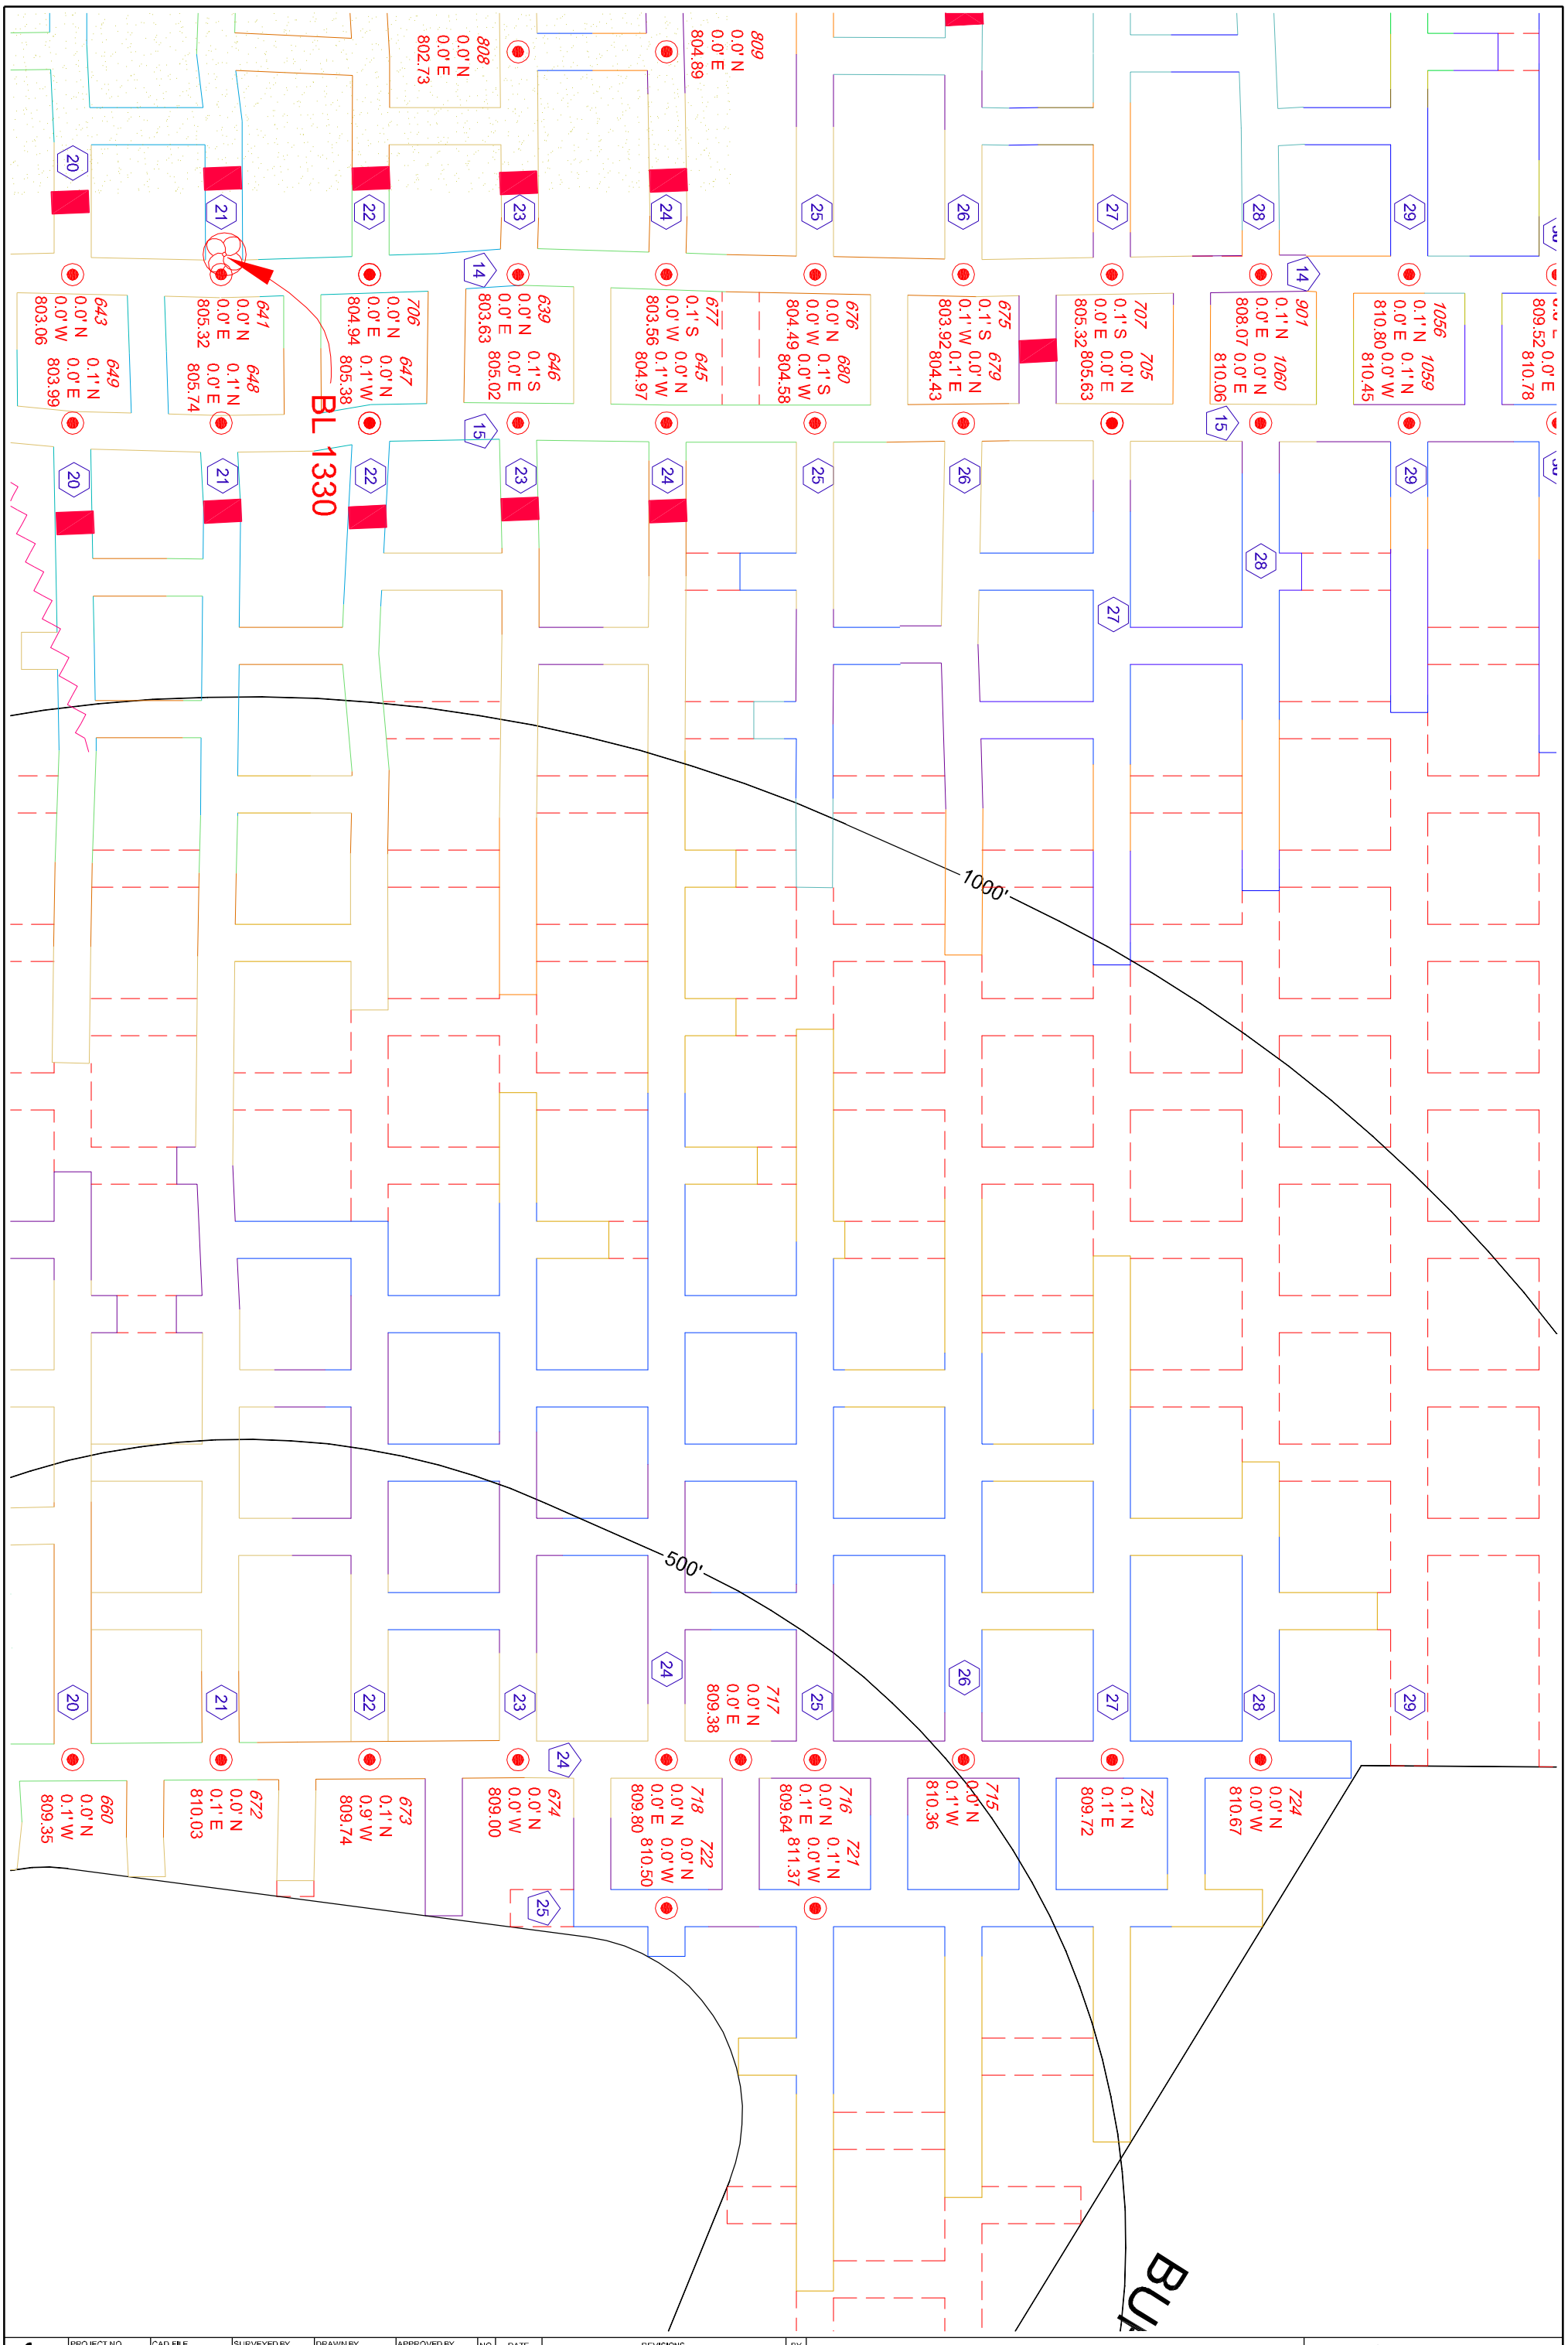

PROJECT NO. 18-0614	CAD FILE 18-0614.dwg	SURVEYED BY TMH	DRAWN BY TMH	APPROVED BY	NO.	DATE	REVISIONS	BY
DATE 12/10/2018	CRD FILE 18-0614.crd	SURVEY DATE 12/7/2018	CHECKED BY TMH	SCALE 1"=100'	1	11/9/2018	CONTROL POINTS	TMH

SHEET NO. J-12F

WISCONSIN INDUSTRIAL SAND COMPANY, LLC
A DIVISION OF COVIA HOLDINGS CORP.
MAIDEN ROCK, WISCONSIN
CONTROL POINT DETAIL MAP

HEALY LAND SURVEYING
Healy Land Surveying
P.O. Box 221
Niagara, WI 54151
Phone:715-548-0566
info@healysurveying.com