LEGEND

- ELEC — ELECTRICAL LINE
- WATER — WATER LINE
- F — FIBER OPTIC LINE
- MAIN ESCAPE ROUTE
- SECONDARY ESCAPE ROUTE
- ELECTRIC SUBSTATION
- ELECTRICAL BOX
- T — TELEPHONE
- FIRST AID
- 2013 — SURFACE CONTROL MONUMENT

SURFACE CONTROL PIONT COORDINATES REFERENCED TO PIERCE COUNTY COORDINATE SYSTEM

PT NO.	NORTHING	EASTING	ELEVATION
2001	255332.281	532418.010	1077.52
2002	255341.674	534183.858	1079.35
2005	255590.990	534603.826	1086.98
2010	256925.624	533675.772	1041.34
2011	257180.980	533532.559	1060.72
2012	256428.586	532577.032	936.76
2013	256461.456	531944.106	895.88
2014	257698.991	525134.181	687.51
2015	252844.147	530263.468	707.19

N W E S

0' 200' 400' 600'

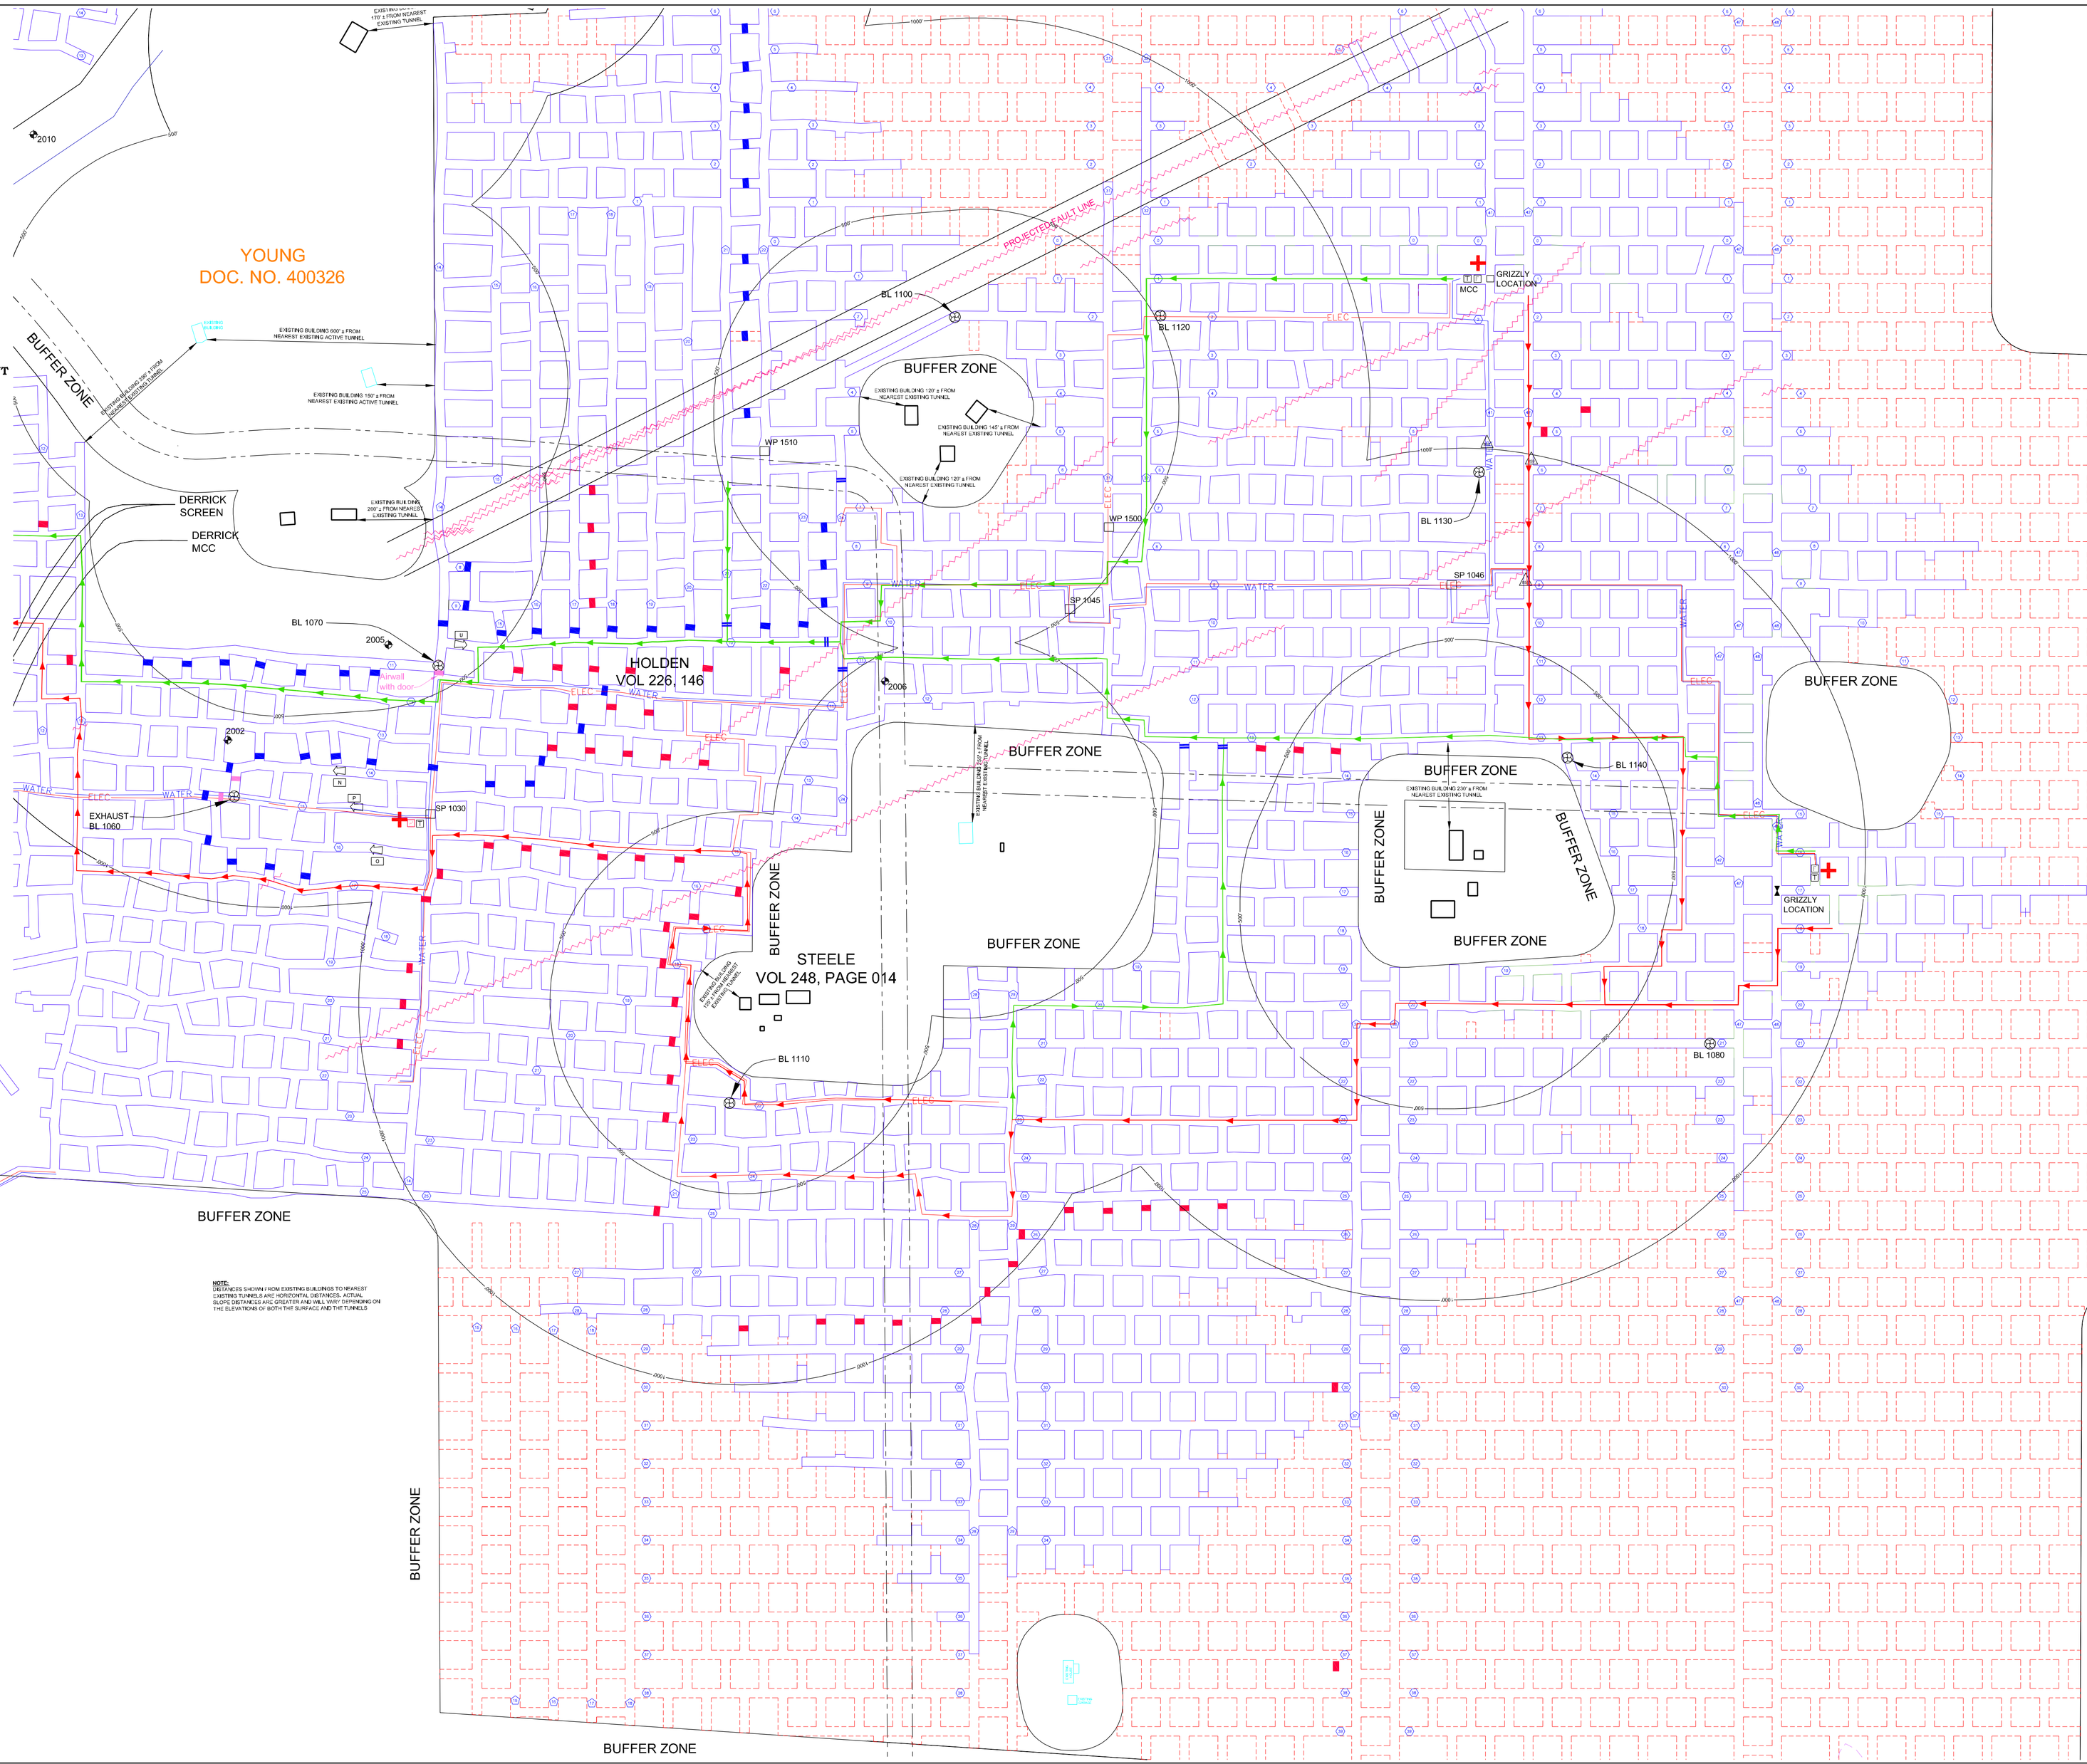

NOTE:
DISTANCES SHOWN FROM EXISTING BUILDINGS TO NEAREST EXISTING TUNNELS ARE HORIZONTAL DISTANCES. ACTUAL SLOPE DISTANCES ARE GREATER AND WILL VARY DEPENDING ON THE ELEVATIONS OF BOTH THE SURFACE AND THE TUNNELS

Healy Land Surveying
P.O. Box 221
Niagara, WI 54151
Phone:715-548-0566
info@healysurveying.com
HEALY LAND SURVEYING

WISCONSIN INDUSTRIAL SAND COMPANY, LLC
A DIVISION OF COVIA HOLDINGS CORP.
MAIDEN ROCK, WISCONSIN
OWNERSHIP MAP

NO.	DATE	REVISIONS	BY

PROJECT NO. 19-0623	CAD FILE 19-0623.dwg	SURVEYED BY TMH	DRAWN BY TMH
DATE 2/1/2019	CRD FILE 19-0623.crd	SURVEY DATE 1/31/2019	CHECKED BY TMH
			APPROVED BY
			SCALE 1"=200'

BUFFER ZONE

A-2

SHEET NO.